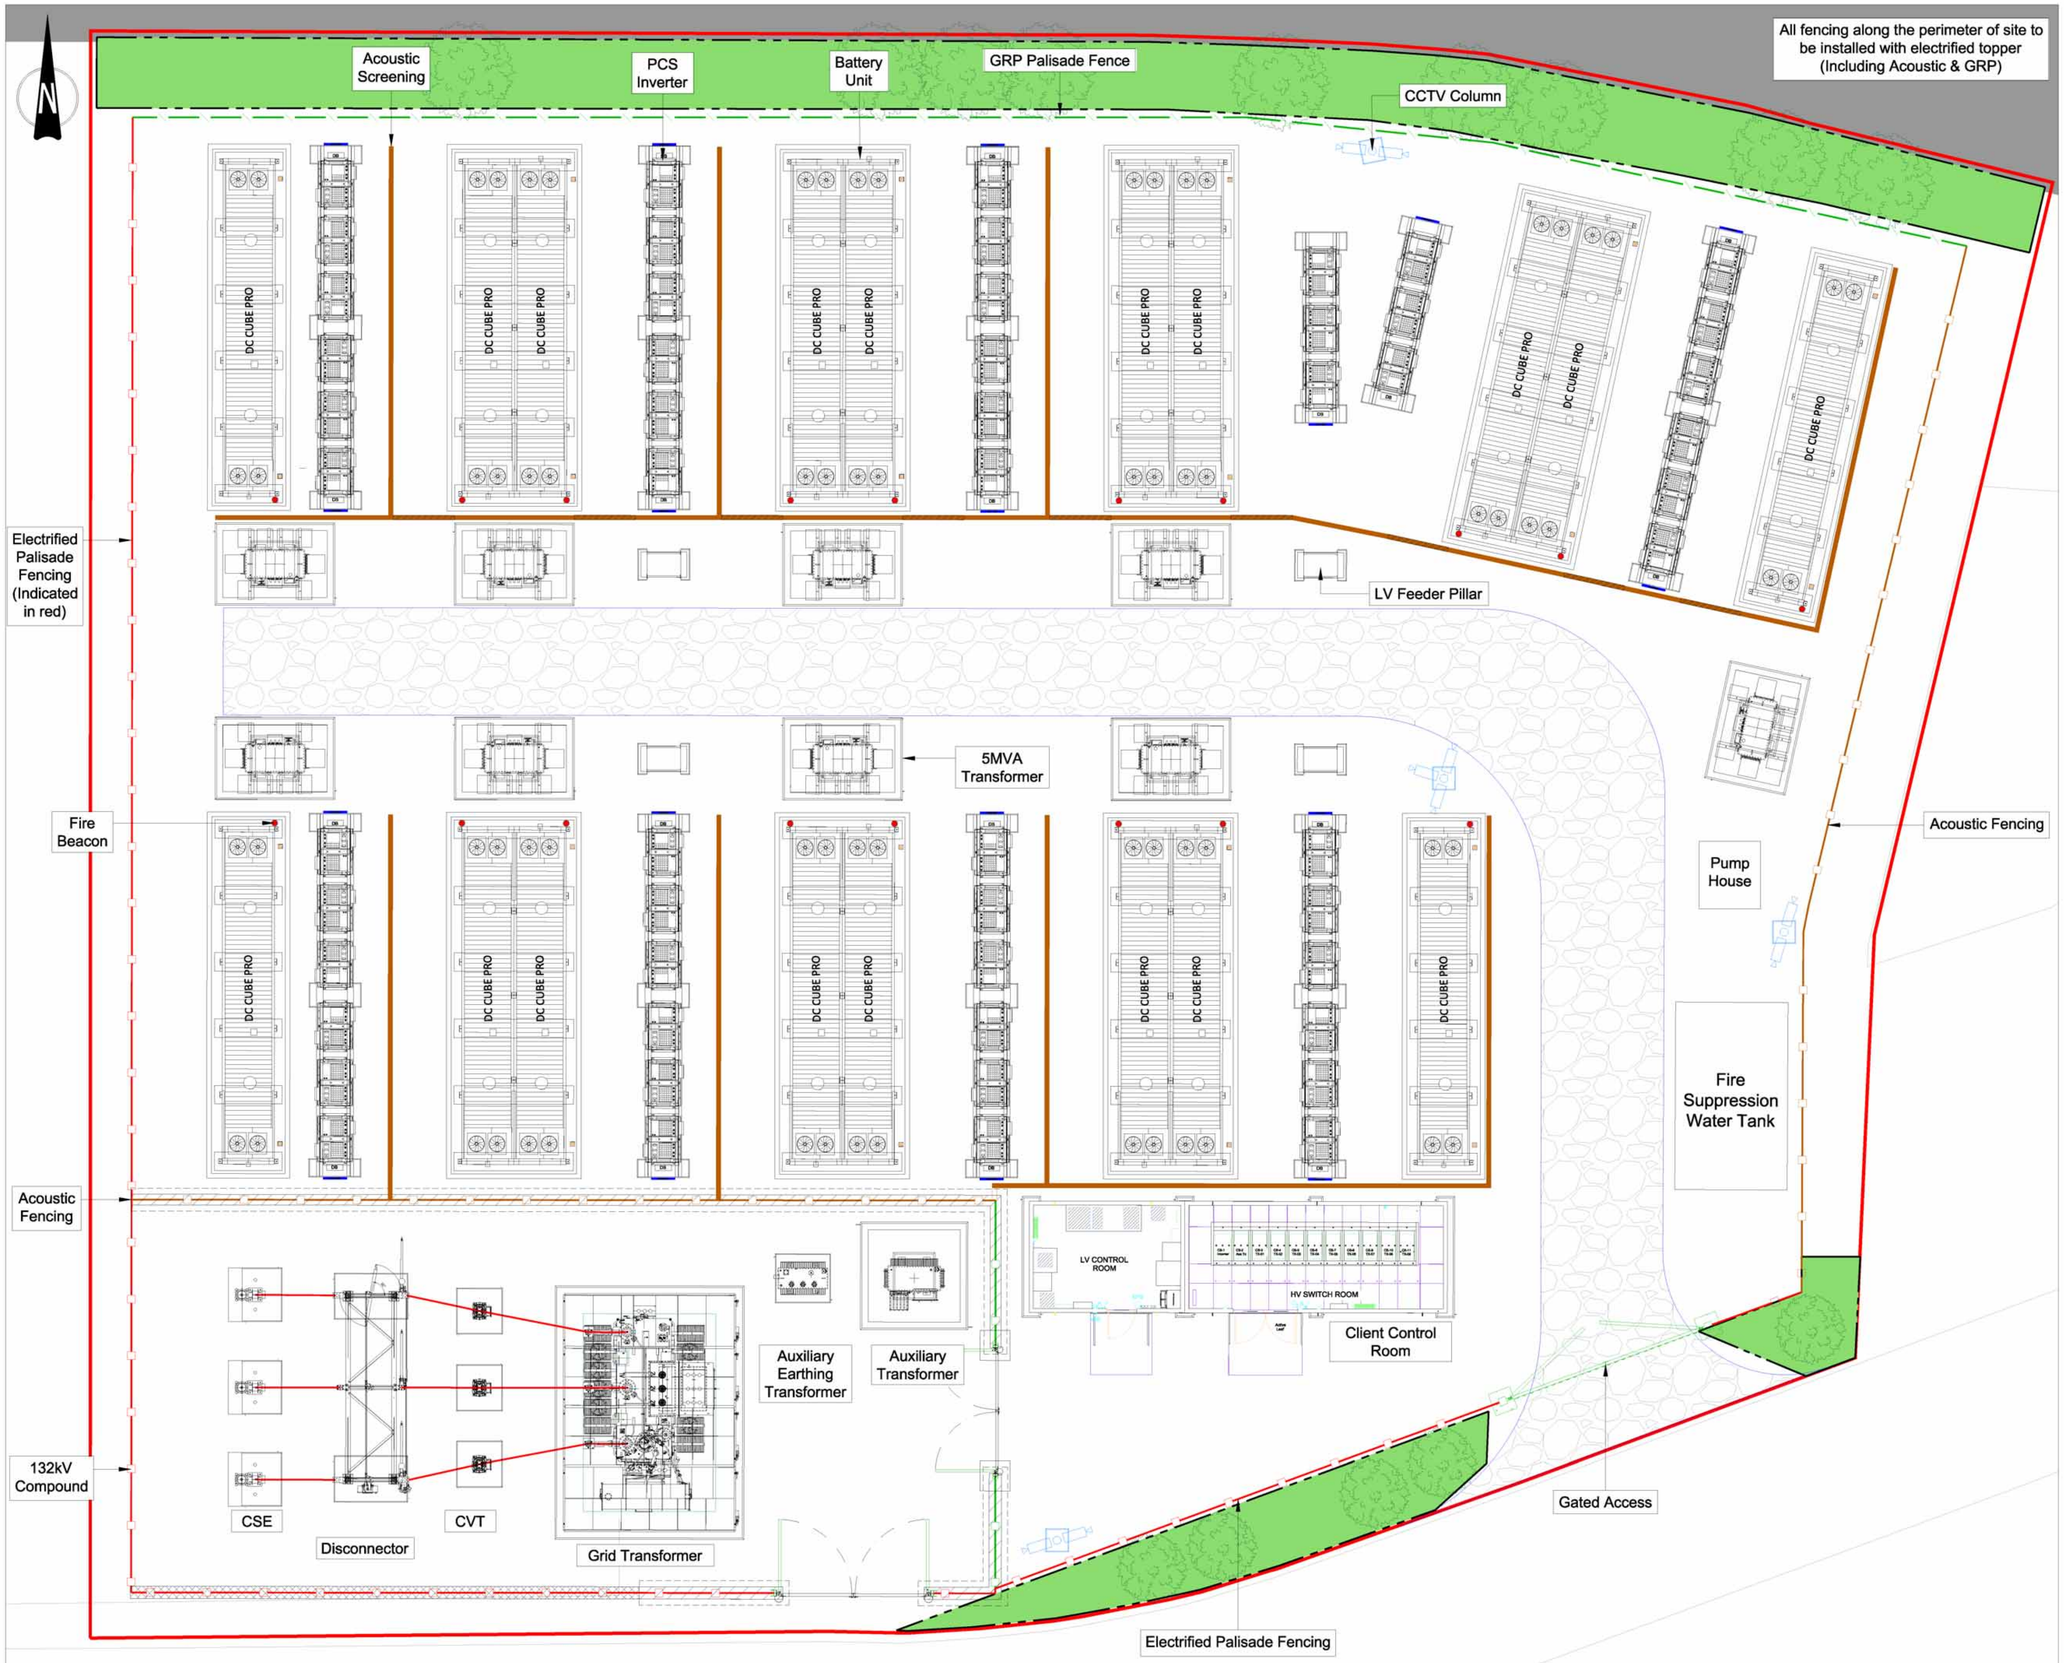


1 Proposed Site Plan
Scale: 1:100 @ A1 1:200 @ A3

Fencing Key

- Retaining Wall
- Acoustic Screening
- Acoustic Fencing
- Steel Palisade Fencing
- Electrified Palisade Fencing
- GRP Palisade Fencing
- Vehicular Access Opening

1:10	0	100mm	200mm	300mm	400mm	500mm	600mm	700mm	800mm	900mm	1m
1:20		0.5m		1m		1.5m		2m			
1:25		0.5m		1m		1.5m		2m			2.5m
1:50		1m		2m		3m		4m			5m
1:100	1m	2m	3m	4m	5m	6m	7m	8m	9m	10m	
1:200		5m		10m		15m		20m			
1:250		5m		10m		15m		20m			25m
1:500		10m		20m		30m		40m			50m
1:1000	0	10m	20m	30m	40m	50m	60m	70m	80m	90m	100m

Revision	Rev Date:	Revision Description:	Drn	Ckd	Appd
I	06.06.2022	Site Layout Amended	SH	SF	EG
H	12.05.2022	Fire Beacons Incorporated	SH	SF	EG
G	28.04.2022	Scale Bar Added	SH	SF	EG
F	31.03.2022	Water Tank Annotations Amended	SH	SF	EG
E	18.02.2022	Annotations Amended	SH	SF	EG
D	04.02.2022	Tanks & Pump House Incorporated	SH	SF	EG
C	25.11.2021	Dimensions Around Battery/PCS Units Added	SH	SF	EG
B	28.07.2021	Foundations for DC Cube Pro Units Increased	SH	SF	NH
A	26.07.2021	Site Clearances Updated	SH	NH	NH
O	07.07.2021	Original	SH	SF	EG

Revisions Schedule

Do not scale from this drawing

All reasonable care and diligence has been taken in the accuracy & content of this drawing. g2 Energy advises that care is taken if you should scale items from this drawing. g2 Energy should be consulted prior to the re-use of this drawing.

No part of this drawing may be reproduced , transcribed, stored in a retrieval system or transmitted in any form or by any means either electronic, mechanical, photocopying, recording or otherwise without the prior written permission of the copyright owner.

© 2022 Copyright of g2 Energy Limited. All Rights Reserved.

g2 ENERGY

Olney Office Park, 1 Osier Way Olney, Buckinghamshire MK46 5FP United Kingdom
Telephone: 01234 482 482 Faxsimile: 01234 241 312
Web: www.g2energy.co.uk e-mail: enquiries@g2energy.co.uk

Project Number:	P3019
Project Title:	Barnsley Battery Storage
Client(s):	SMS
Project Issue Date:	October 2020
Drawn By: SH	Checked By: SF	Approved By: EG
Drawing Number:	P3019-175-15 Rev: I
Drawing Name:	Proposed Site Layout
Sheet Print Stamp:	
Scale: As Shown	@ Paper Size: A1
Drawing Status:	FOR PLANNING