


NOTE 1



EXISTING (OLD) SOLAR PV MODULE MOUNTING FRAME (UNBRANDED) TO BE REMOVED AND REPLACED WITH NEW MOUNTING FRAME (VAN DER VALK SOLAR SYSTEMS)

NOTE 2

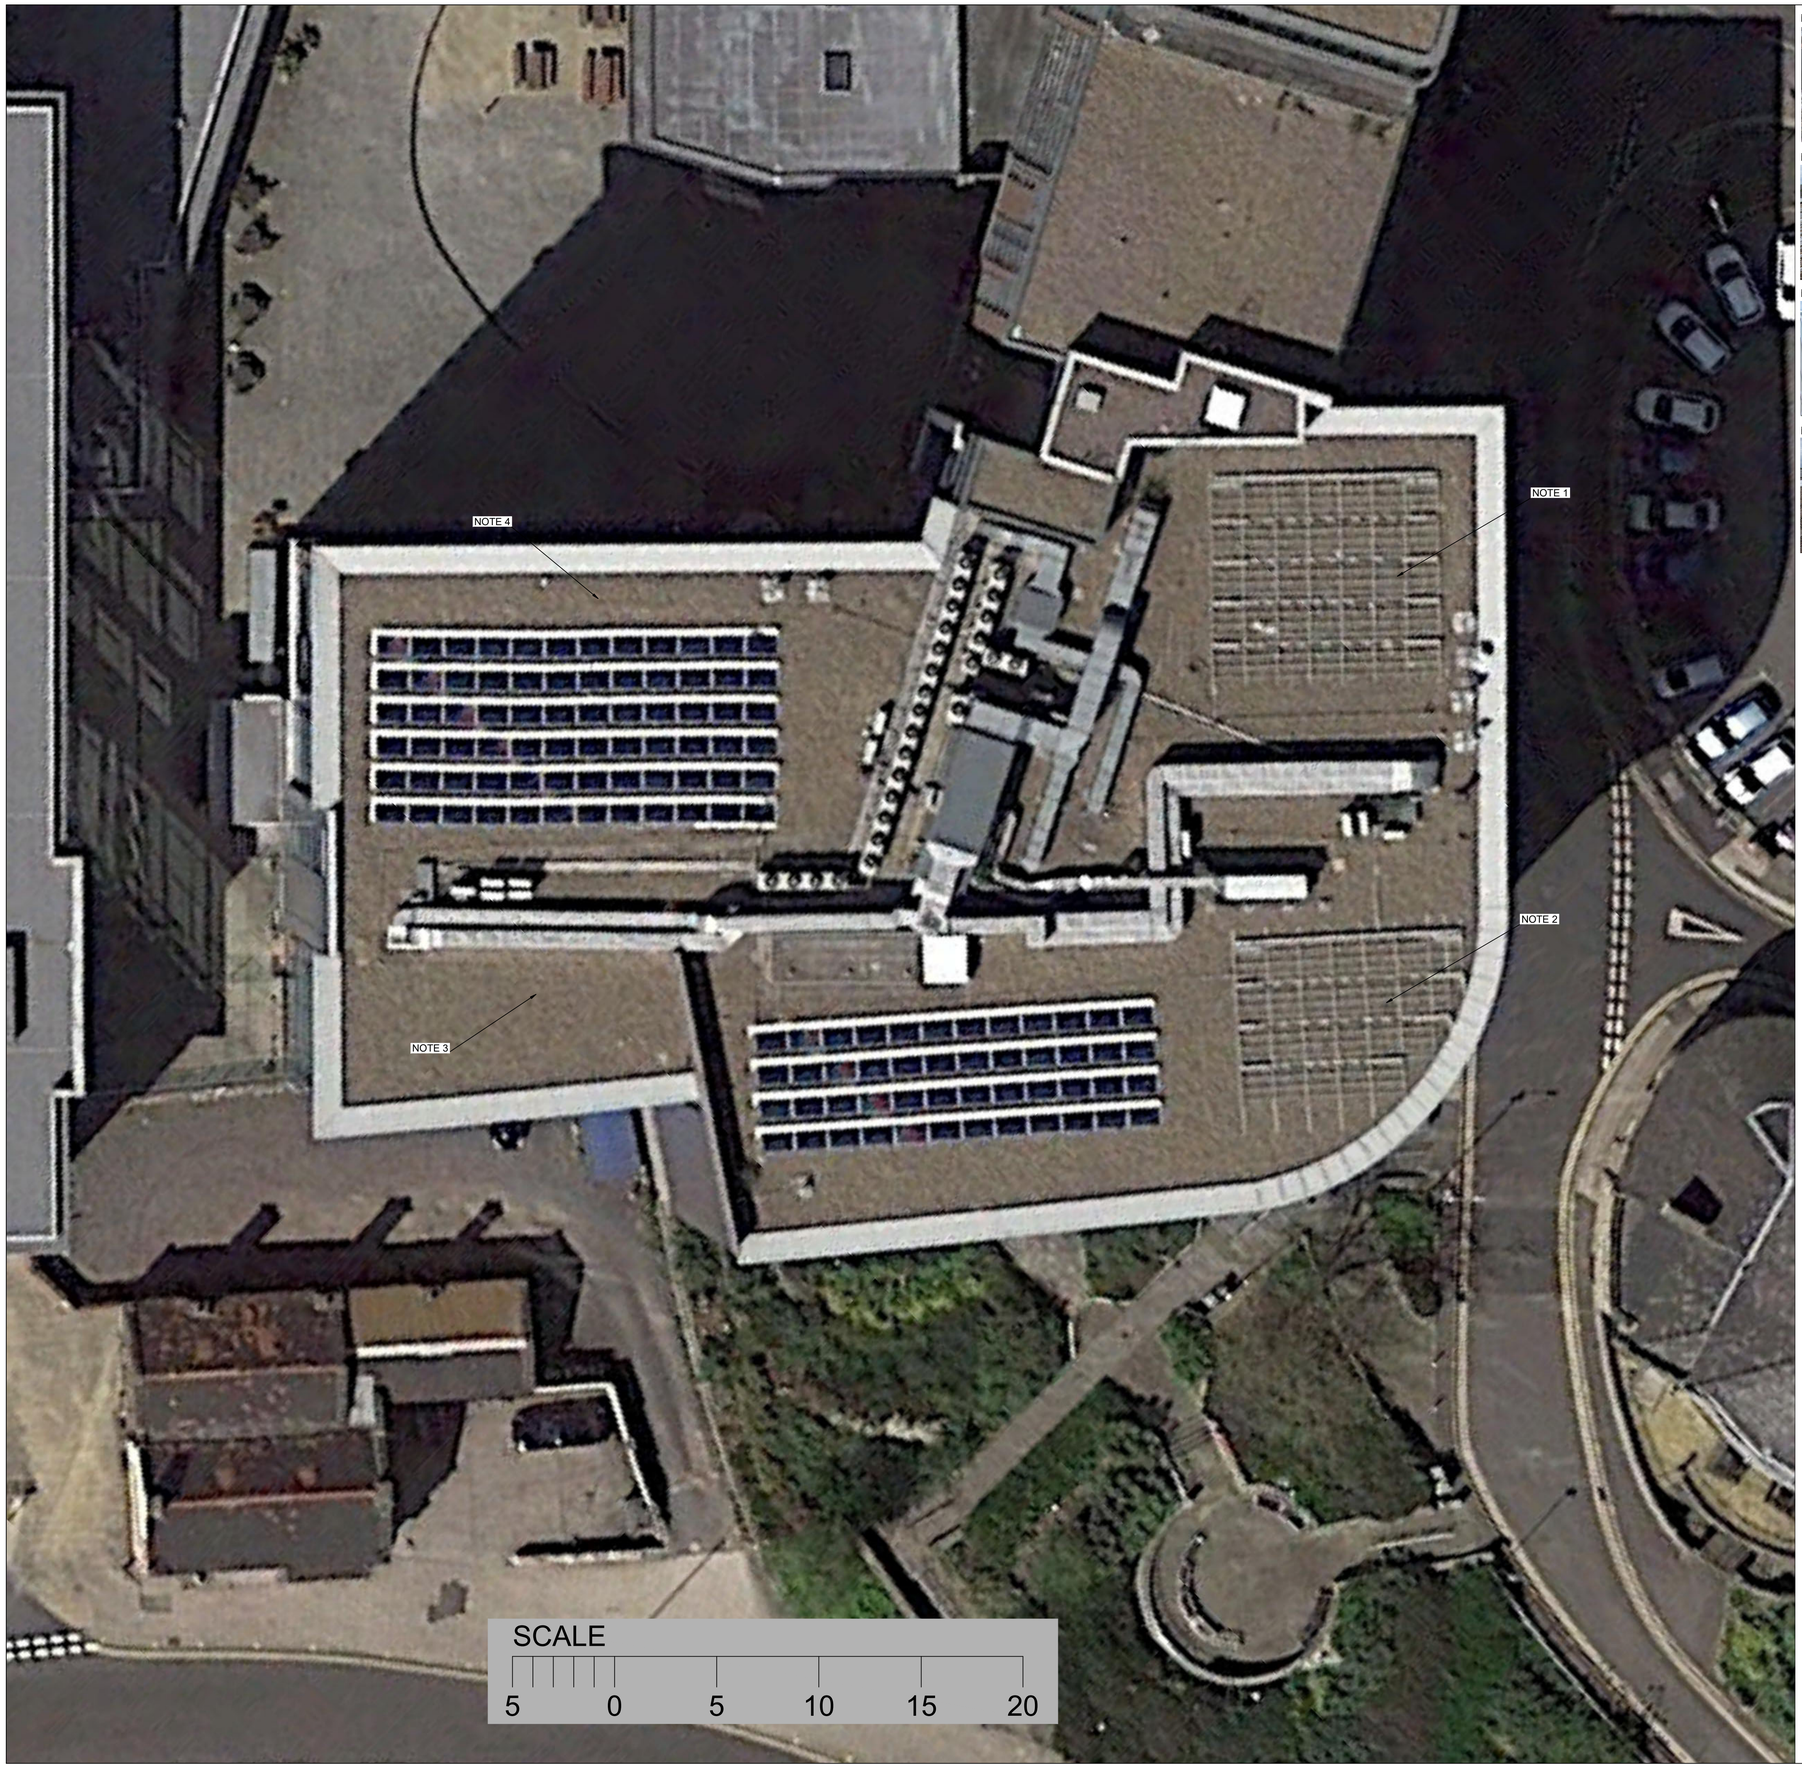

EXISTING (OLD) SOLAR PV MODULE MOUNTING FRAME (UNBRANDED) TO BE REMOVED AND REPLACED WITH NEW MOUNTING FRAME (VAN DER VALK SOLAR SYSTEMS)

NOTE 3



EMPTY SPACE ON ROOF FOR NEW SOLAR PV MOUNTING FRAME

NOTE 4



EXISTING SOLAR PV SYSTEM (STILL OPERATIONAL) AND PROPOSED LIFTING AREA

NOTES:

TIC: 45 kWp
DNC: 36 kW

SOLAR PV PANELS:
100 NO. LONGI LR4-72HPH-450M

INVERTERS:
1 NO. SOLIS-36K-5G

SIGNED FOR REVISION: REV

AUTHOR:	
CHECKER:	
APPROVER:	

REV	BY	DESCRIPTION	CHKD	APPD	DATE
1	DH	Initial version			19/07/21

CLIENT:

BARNSLEY METROPOLITAN BOROUGH COUNCIL

BARNSLEY Metropolitan Borough Council

AMERESCO
Green • Clean • Sustainable

Guildford Office:
Ground Floor, Ranger House
Walnut Tree Close, Guildford
GU1 4UL

London Office:
3rd Floor, 14-16 Dowgate Hill
London
EC4R 2SU

Tel: 020 3542 8300
Fax: 020 3542 8301
ameresco.com

PROJECT TITLE:

BARNSLEY METROPOLITAN BOROUGH COUNCIL
RE:FIT PHASE 2

PROJECT REFERENCE:

10871-00-000

DRAWING TITLE:

GATEWAY PLAZA
EXISTING ROOF PLAN

SCALE:	DRG. NO:	REV:
1:150 @ A1		1