




1. Proposed East Elevation

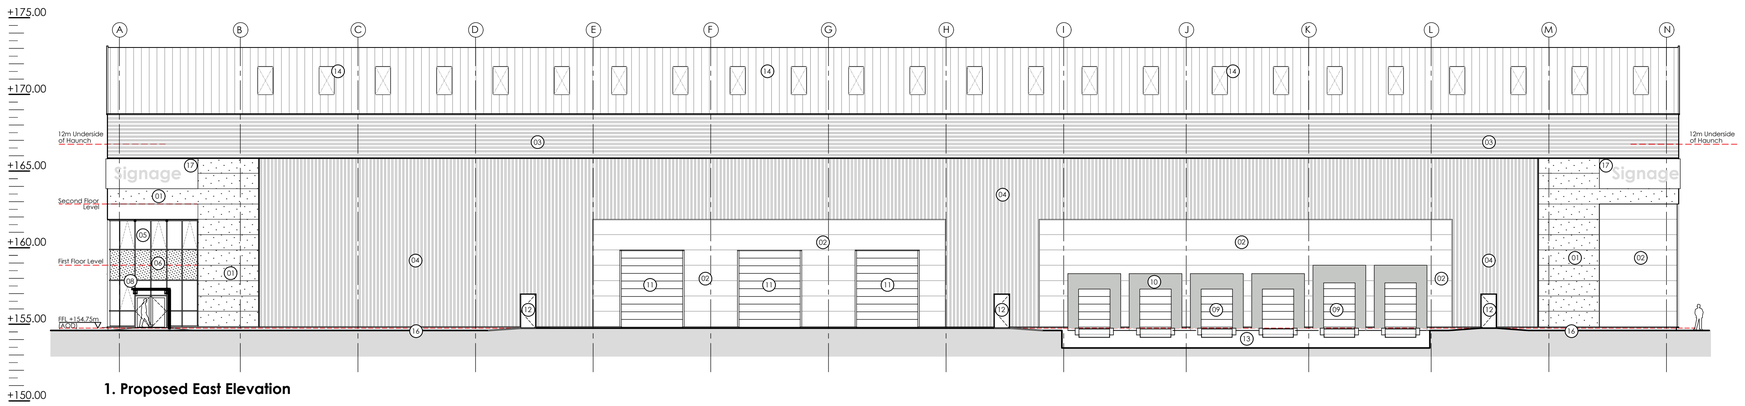


2. Proposed West Elevation

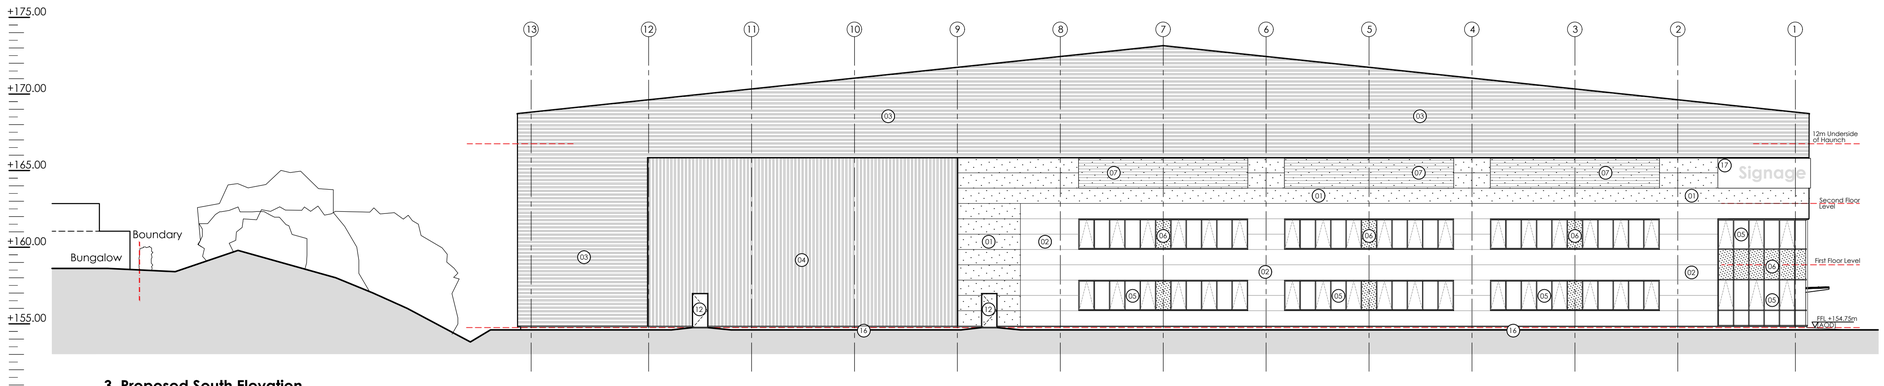

3. Proposed South Elevation

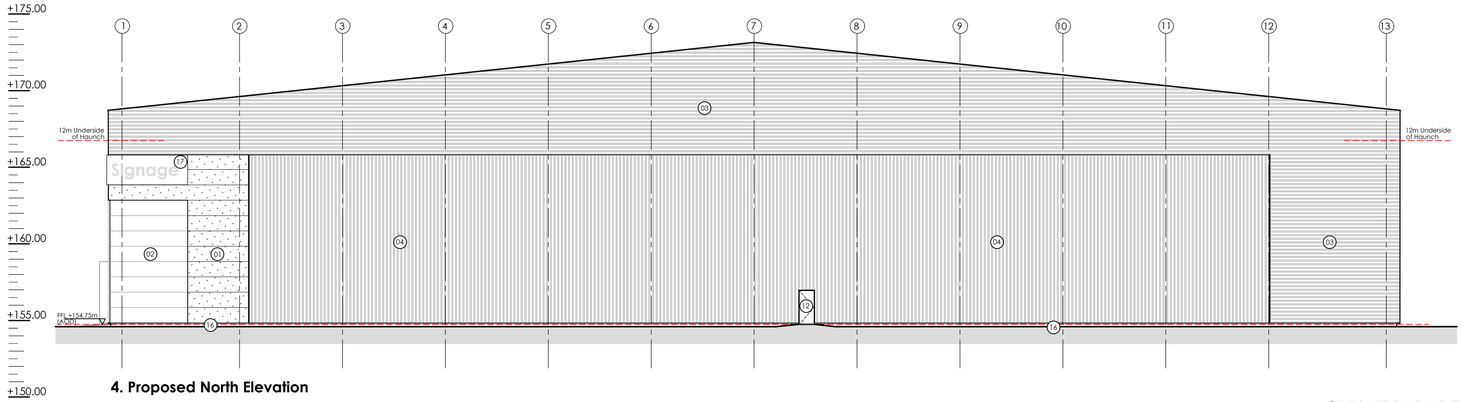

4. Proposed North Elevation

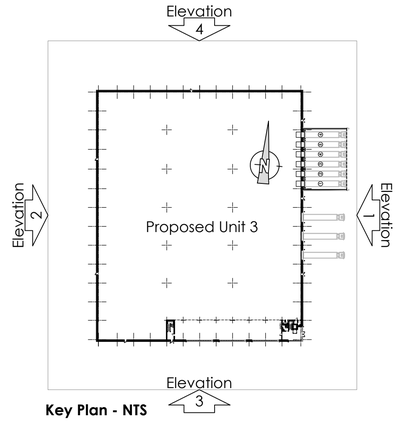

Key Plan - NTS

EXTERNAL MATERIALS SPECIFICATION:

1. MICRO RIB METAL CLADDING WITH PREFORMED CORNERS, COLOUR ONYX RAL 7016.
2. MICRO RIB METAL CLADDING WITH PREFORMED CORNERS, COLOUR *ADVENTURA RAL 7000.*
3. HORIZONTAL TRAPEZOIDAL PROFILE BUILT METAL CLADDING, COLOUR *ADVENTURA RAL 7000.*
4. VERTICAL TRAPEZOIDAL PROFILE METAL CLADDING, COLOUR MOONSTONE *RAL 7035.*
5. P.P.C ALUMINUM THERMALLY BROKEN DOUBLE GLAZED DOORS & SCREENS TO INCLUDE LOW E-COATING TO ALL GLAZING, COLOUR ANTHRACITE GREY RAL 7016.
6. GLAZED LOOK-ALIKE INFILL PANELS.
7. INTEGRATED LOUVRE PANELS, COLOUR ONYX RAL 7016.
8. CANTILEVERED GLASS CANOPY ON P.P.C STEEL SUPPORT STRUCTURE, COLOUR ANTHRACITE GREY RAL 7016.
9. P.P.C SECTIONAL VERTICAL LIFT SERVICE DOORS WITH DOCK LEVELLER, COLOUR *METALLIC SILVER RAL 9006.*
10. DOCK SHELTER
11. P.P.C SECTIONAL UP-AND-OVER / VERTICAL LIFT LEVEL ACCESS SERVICE DOORS, COLOUR *METALLIC SILVER RAL 9006.*
12. POWDER COATED STEEL DOORS, ANTHRACITE GREY RAL 7016.
13. LOW LEVEL CONCRETE PLINTH.
14. METAL PROFILED ROOF SYSTEM, COLOUR GOOSEWING GREY. 10% CLEAR POLYCARBONATED ROOF LIGHTS.
15. POLYESTER POWDER COATED DOWNPIPES, COLOUR ANTHRACITE GREY RAL 7016.
16. LOW LEVEL CONCRETE PLINTH.
17. INDICATIVE SIGNAGE LOCATION, SUBJECT TO SEPARATE ADVERTISING APPLICATION.

0 2 4 6 8 10m
SCALE 1:200

Rev	Date	Description	Rev By	Chk'd By
A	20.09.2021	Elevations updated to duo pitch roof. FFL updated.	AT	MSJ

Project Title	Proposed Development Unit 3 Ashroyd Business Park Junction 36 M1 Barnsley S74 9SB
Client	Network Space Ltd
Status	Planning
Scale	1:200
Drawing Size	A1
Date	Sep 2021
Drawn By	AT
Checked	MJS
Drawing Title	Proposed Elevations
Job-Dwg No	14698A-127
Rev	A

2 St. Johns North, Wakefield, WF1 3QA t. 01924 291800
Carvers Warehouse, 77 Dale Street, Manchester, M1 2HG t. 0161 2388555
The Old Rectory, 79 High Street, Newport Pagnell, MK16 8AB t. 01908 211577
101 London Road, Reading, RG1 5BY t. 0118 9507700
10 Gees Court, St Christophers Place, London, W1U 1JJ t. 0207 4091215

THE HARRIS PARTNERSHIP
ARCHITECTS
www.harrispartnership.com

This drawing is copyright and may not be reproduced in whole or part without written authority. Do not scale off this drawing.

CAD file reference 14698A - 17.0 Drawings\100 Series-Planning