## Notes:

PLANNING DRAWINGS - THIS DRAWING SHOULD NOT BE USED FOR ANY OTHER PURPOSES THAN THAT SPECIFIED HERE

COPYRIGHT - THIS DRAWING MAY NOT BE REPRODUCED OR MODIFIED IN WHOLE OR PART BY ANY PERSON OR ORGANISATION WITHOUT THE ARCHITECTS CONSENT. ISUING COPIES TO THIRD PARTIES MAY NOT BE DONE WITHOUT THE ARCHITECTS CONSENT

## Revision: A

Revision List:

A - 25.09.17 - Windows added

0 5m


Project/ Client: Hilltop Cottage / Smith

Drawing Title: Elevations - Proposed

Drawing Number: 2025/TP/006

Scale at A3: 1:100


Date: Feb 17

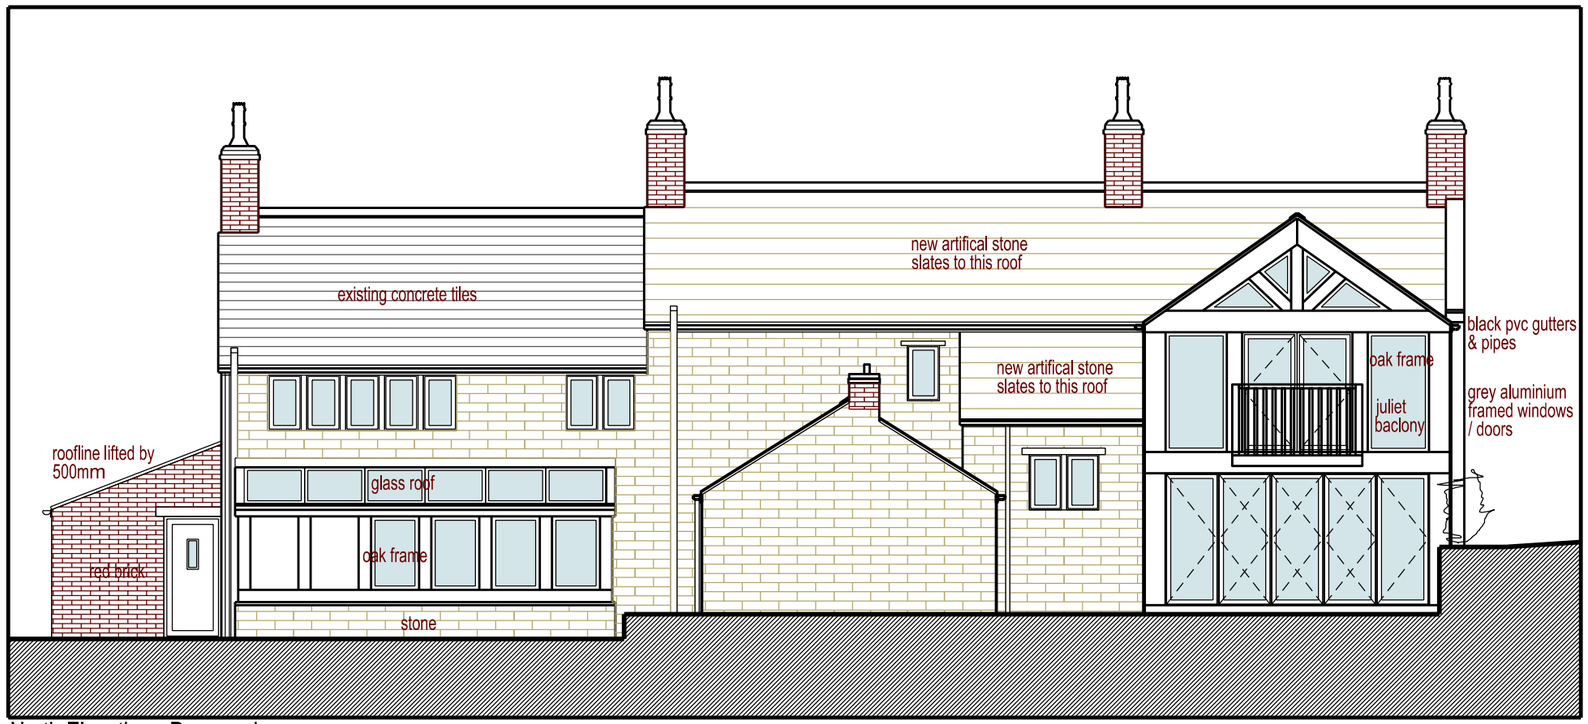



North Elevation - Proposed




East Elevation - Proposed

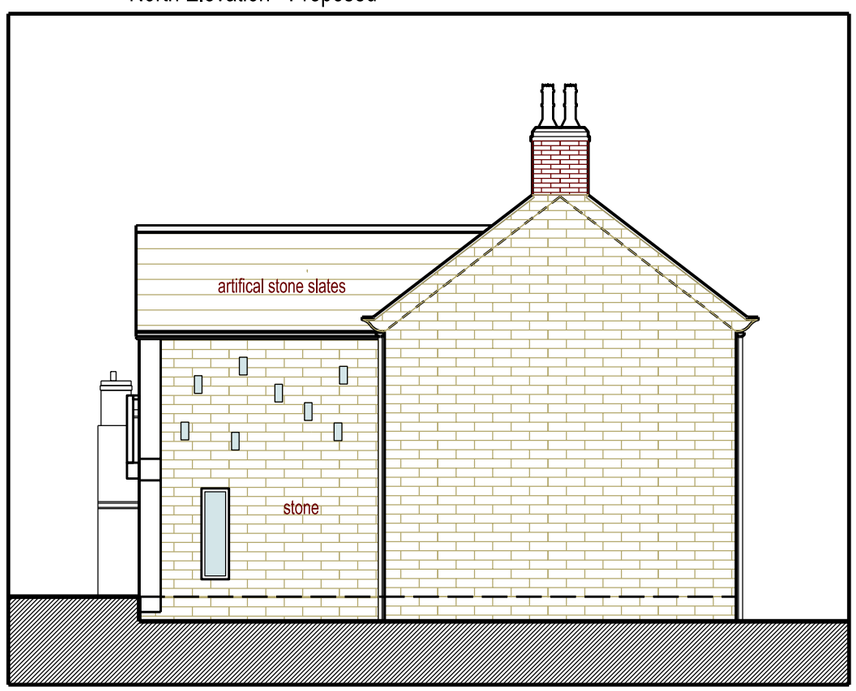


West Elevation - Proposed

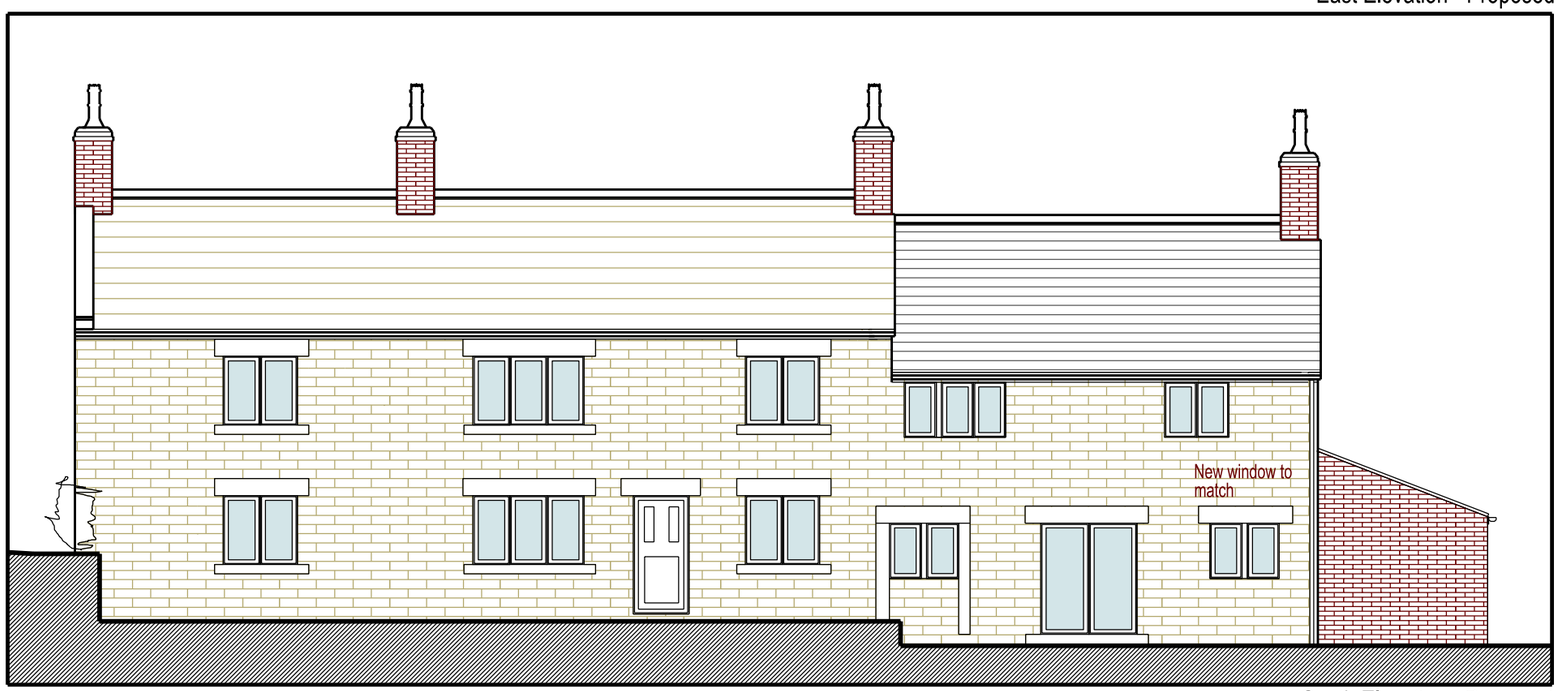


South Elevation - Proposed

DSA design space architecture t: +44 (0)1226 762697 e:info@designspacearchitects.co.uk www.designspacearchitects.co.uk