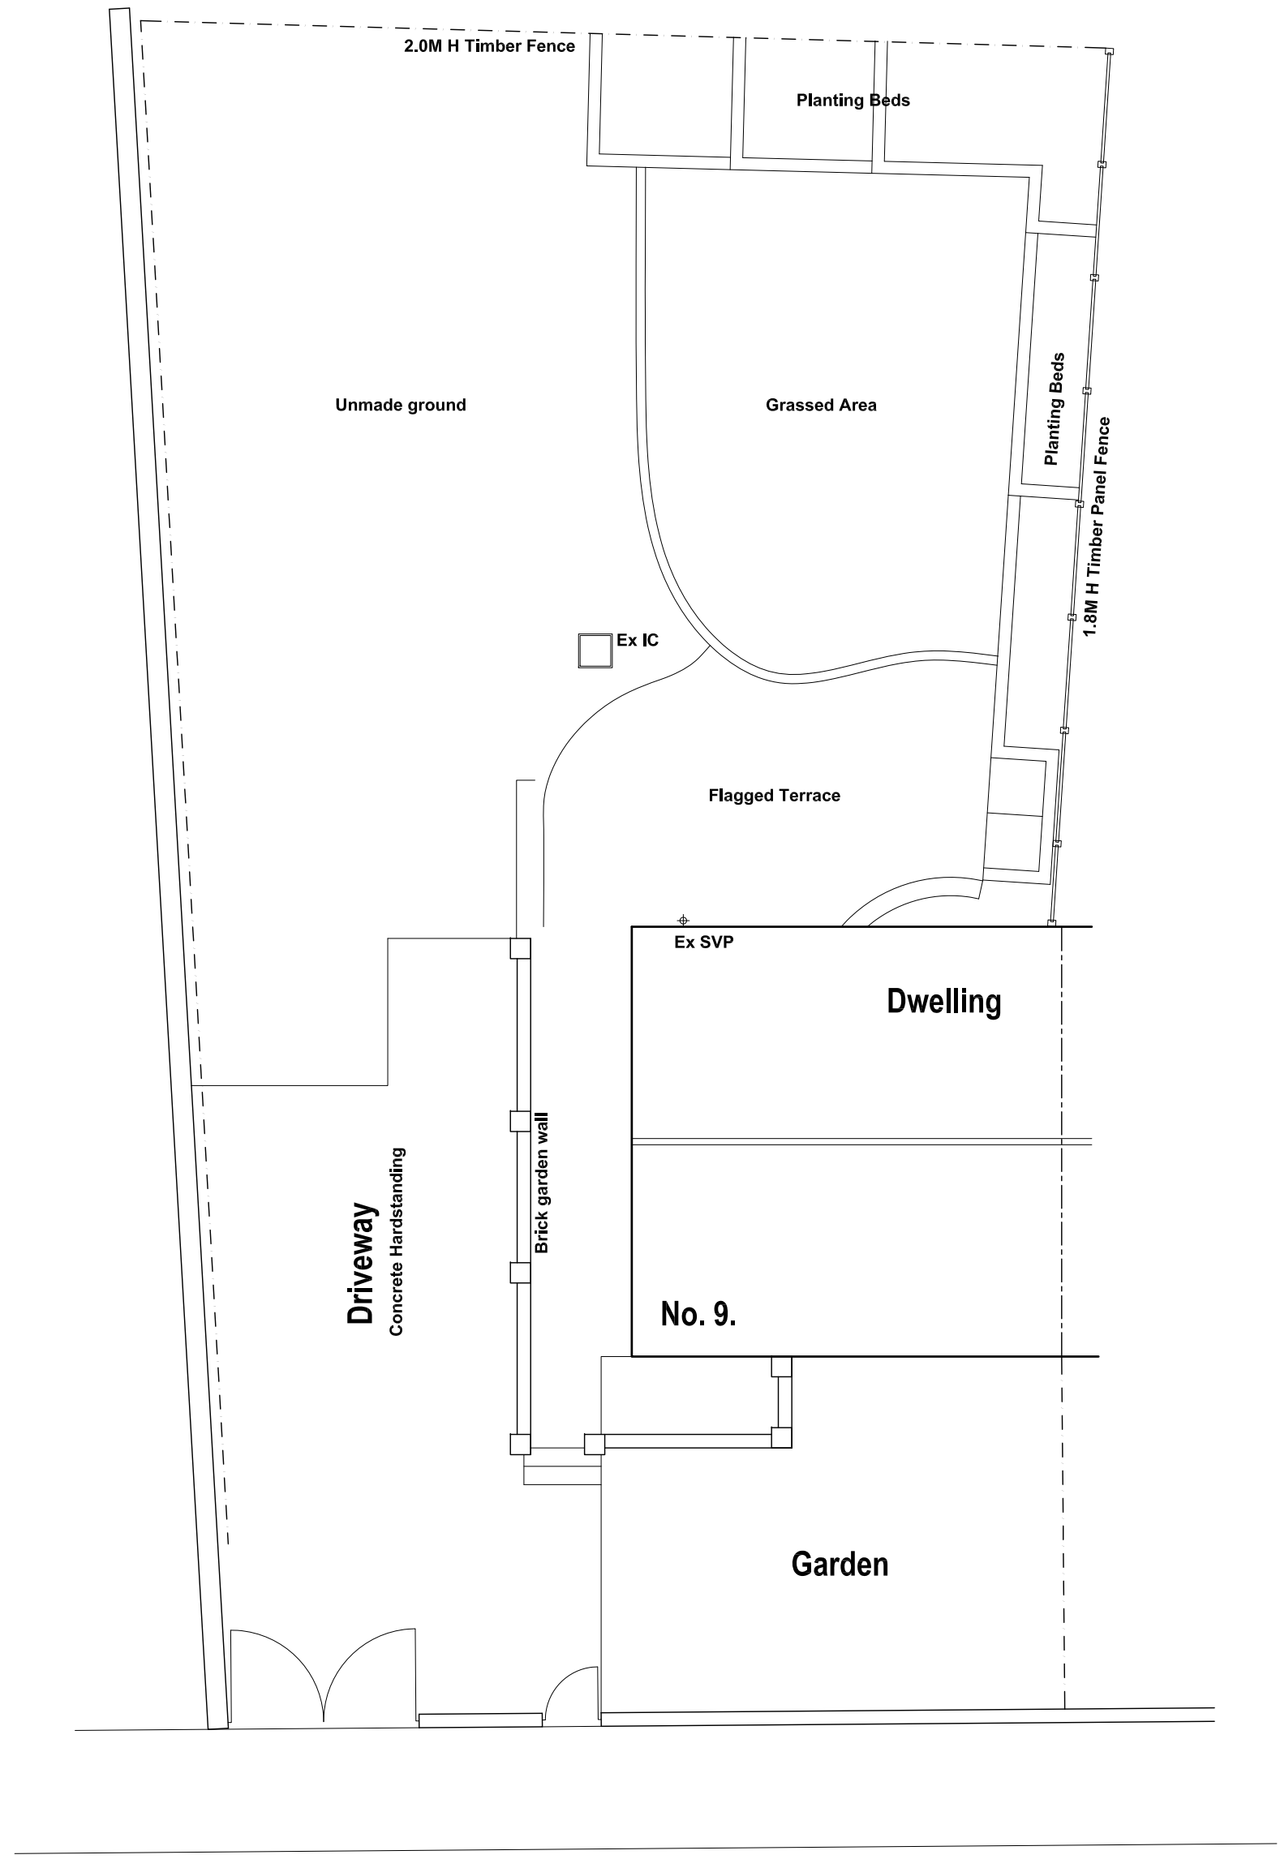


LAMB LANE

SITE PLAN @ 1:100

Revision	Date.	Description.
-	--/--/---	-

**9 LAMB LANE, MONK BRETTON,
BARNSLEY,
S71 2PU.**

SURVEY
Existing Site Plan

Mr S Hilton.

Building Design Services

JE Architectural Ltd
23 Windmill Road, Wombwell,
Barnsley, S73 8PW.
Tel: 01226 754507
Email: jealtd@btconnect.com

This drawing and the copyright is the Architectural Company's property and maybe used or reproduced only by agreement. All Dimensions in Millimetres Unless specified otherwise and subject to verification on site.

Scale: 1:100 @ A2	Date: SEPT 2020
Ref: 201928	Drwg No: 01

0 cm | 2 cm | 4 cm | 6 cm