
A3 size sheet

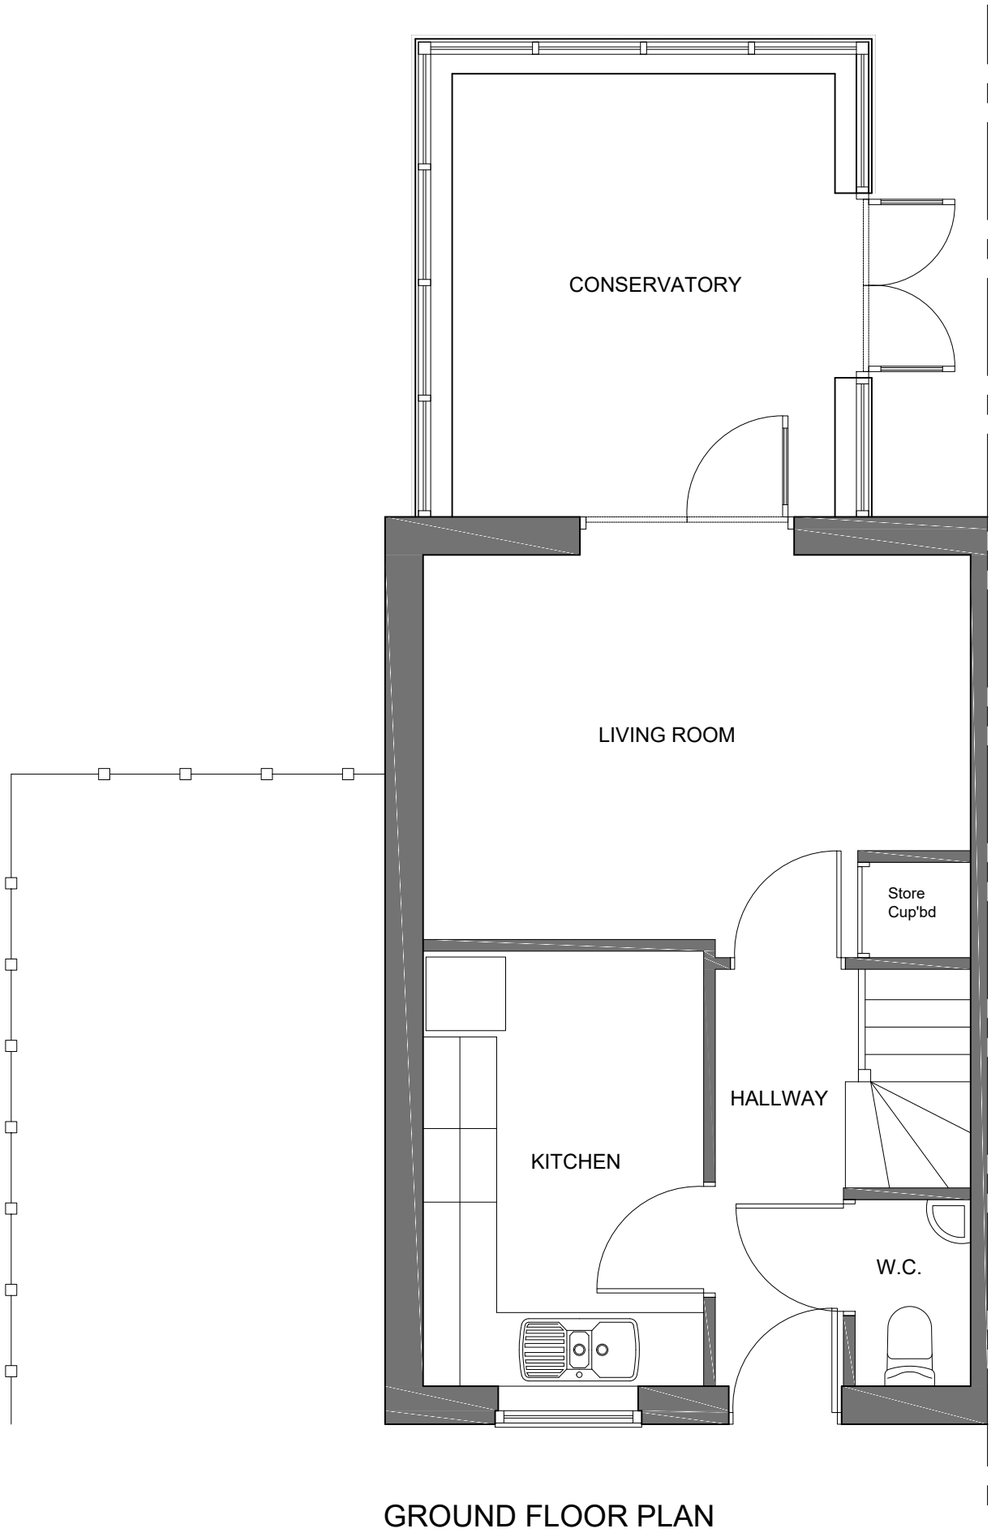


GROUND FLOOR PLAN




FRONT ELEVATION



REAR ELEVATION

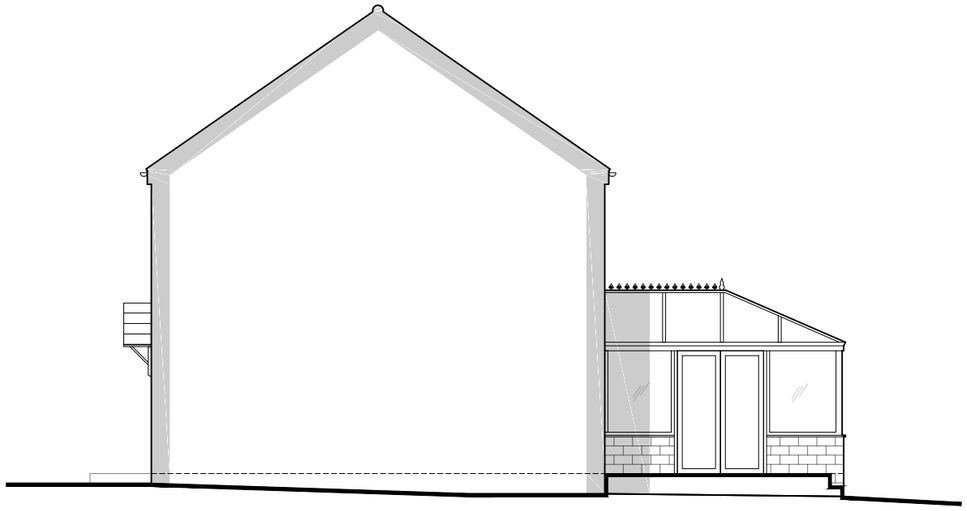

SIDE ELEVATION (R)

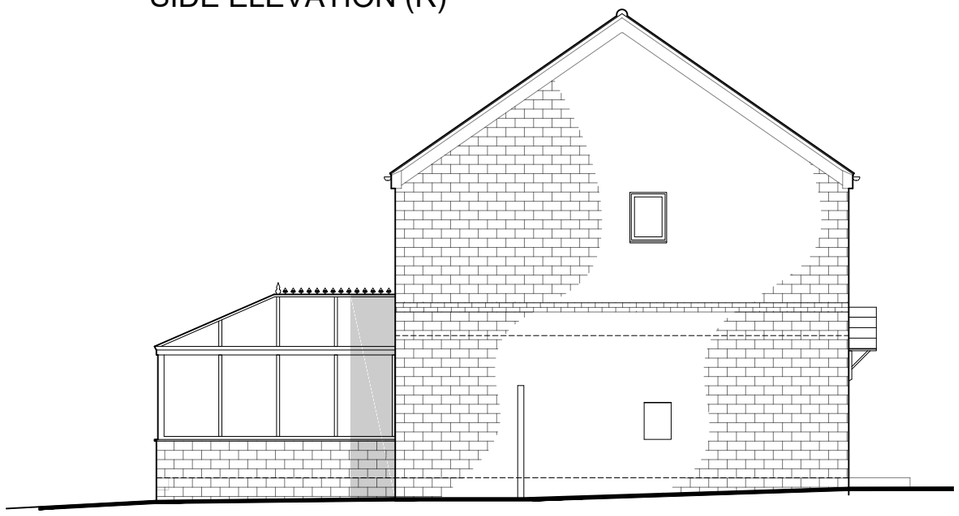

SIDE ELEVATION (L)

Rev:	Date:	Description:	By:

07762656187
steven@drawit.biz
www.drawit.biz
15 Medway Close
Barugh Green
Barnsley
S75 1NY

Draw it

Purpose:	PLANNING
Status:	EXISTING
Dwg of:	PLANS & ELEVATIONS
Client:	Mr D Atkinson
Site Address:	42 Kingsway, Grimethorpe Barnsley, S72 7FJ
Project:	Proposed single storey side extension with new roof to existing conservatory, creating new living room

Drawn by:	Date:	Rev:
SH	02/09/2016	
Scale: 1:50 & 1:100	Dwg No: 1620_102	

Important notice: Do not scale off this drawing. Critical dimensions should be checked on site prior to works commencing. Dimensional conflicts should be brought to Draw it's attention as soon as they become apparent. Failure to do so could render the contractor liable for subsequent losses. Copyright in this drawing and any work executed from this drawing remains the property of Draw it.

© Copyright Draw it 2016