




North West Elevation

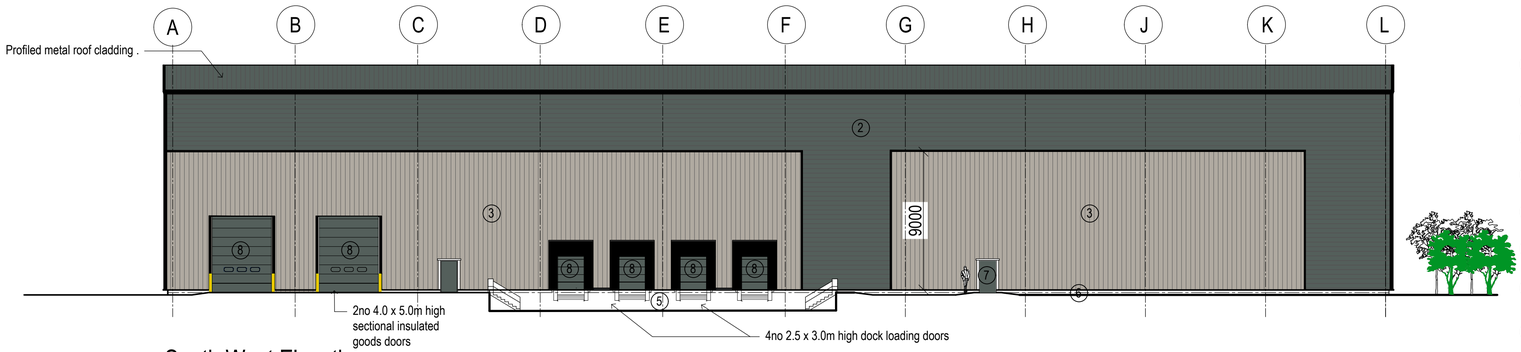

South West Elevation

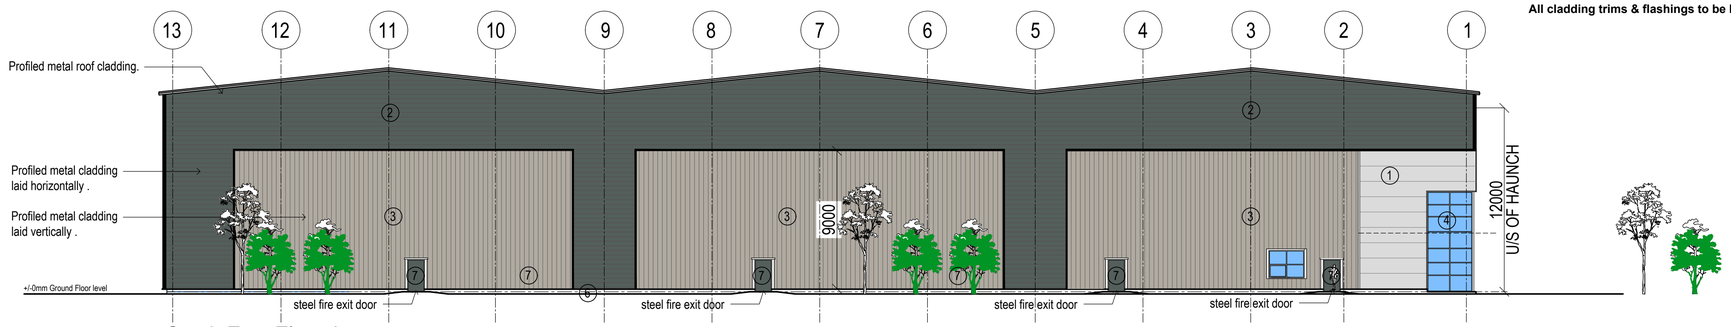

South East Elevation

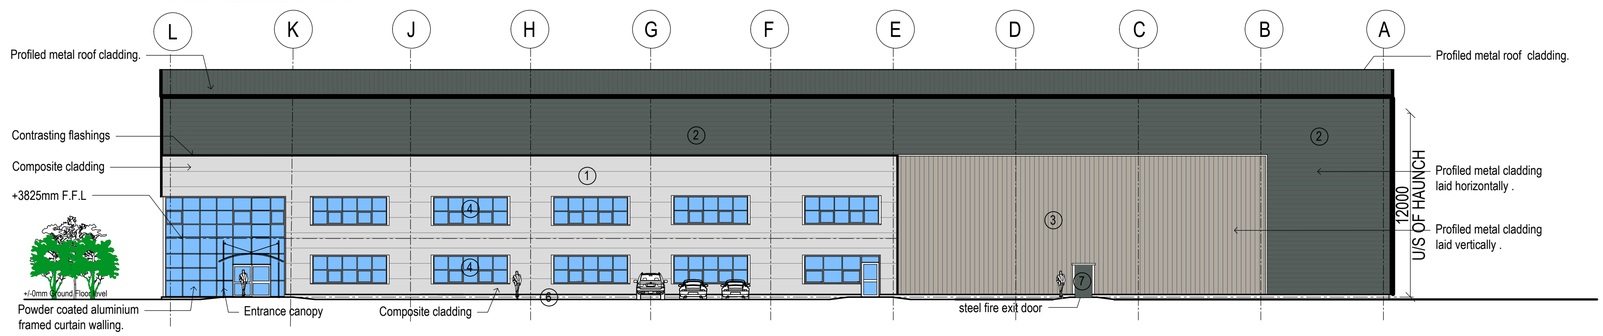

North East Elevation

Proposed External Materials .

1. **Composite micro rib panels (Metallic Silver RAL 9006).**
2. **Horizontal profiled twin skin cladding - Merlin Grey 18B 25.**
3. **Vertical profiled twin skin cladding - Goosewing Grey BS 10A05.**
4. **Powder coated aluminium curtain walling & windows - Merlin Grey 18B 25.**
5. **Concrete.**
6. **Blue facing brickwork Ibstock Staffordshire smooth Blue,with black mortar.**
7. **Fire Exit doors - Merlin Grey to match wall cladding .**
8. **Goods doors - Polyester powder coated - Merlin Grey to match wall cladding .**

All cladding trims & flashings to be black .

Unit A ,Capitol Close,
Capitol Park, Barnsley.

COPYRIGHT RESERVED

Notes

Revisions

Rev	Date	Description

BUILDING MANAGEMENT SERVICES LTD

Huddersfield Road
Elland, West Yorkshire
HX5 9BW
TELEPHONE : ELLAND (01422) 371616
FAX No : (01422) 376717
email : mail@bmselland.com

Building Management Services

Client

C.D.P. LIMITED

Project

Warehouse Development - Unit A
Capitol Close, Capitol Park,
Barnsley.

Sheet

Elevations - External colours & finishes.

Drawn: DCH	Date: April 2017
Scale: 1:200 @ A1	
Status: PLANNING	
Drawing No.: M3016-29	Revision: