
NOTE

This drawing is to read in conjunction with all other Architects drawings and all Structural Engineers drawings details and calculations.


It is the contractors responsibility to check all dimensions prior to fabrication or construction, any discrepancies to be reported to the Architect.

1 0 1 2 3 4 5


metres

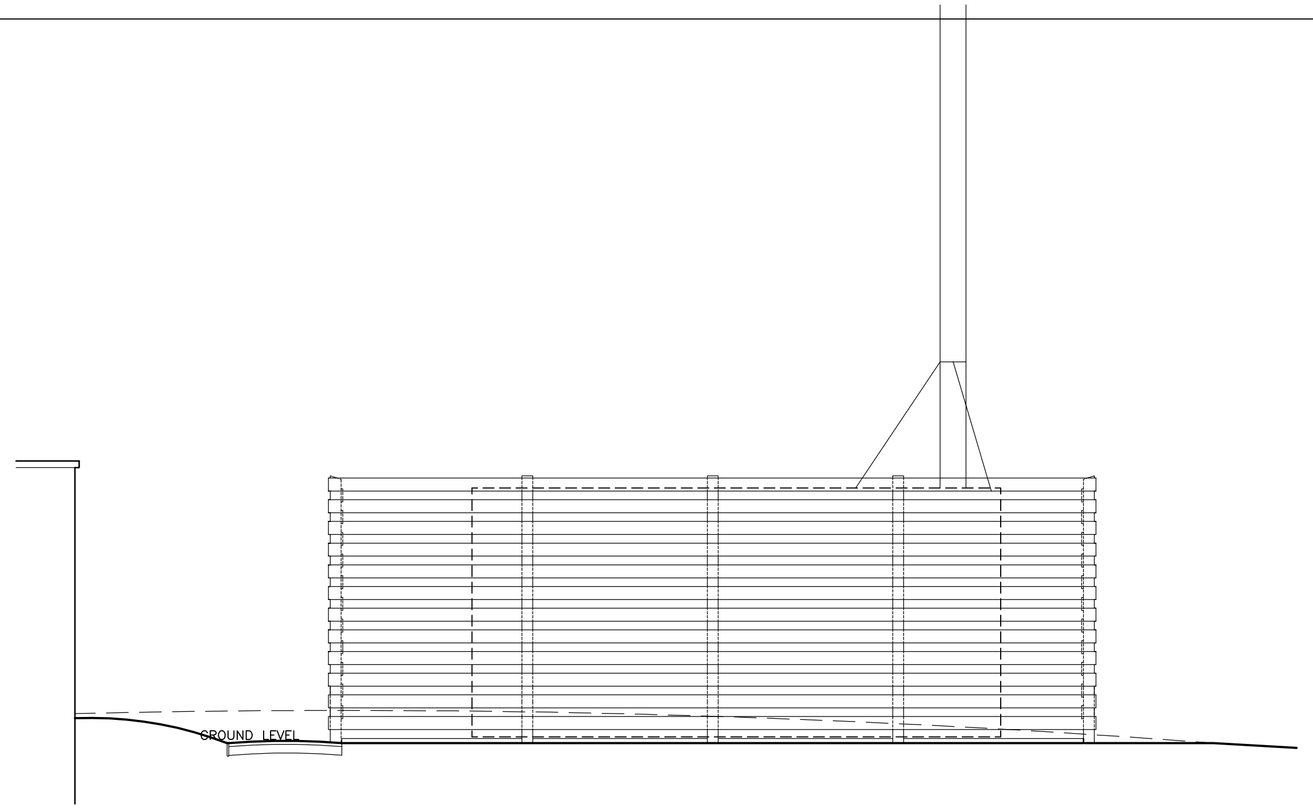


SIDE ELEVATION FACING CAR PARK

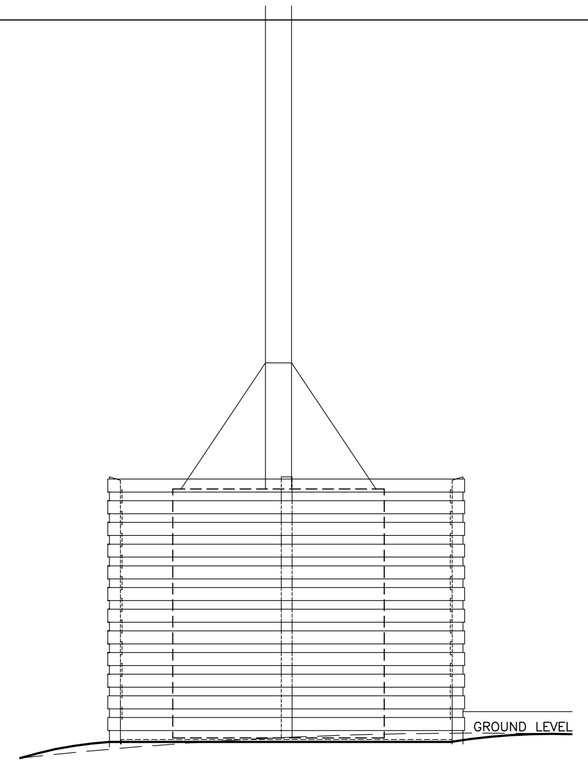


REAR ELEVATION

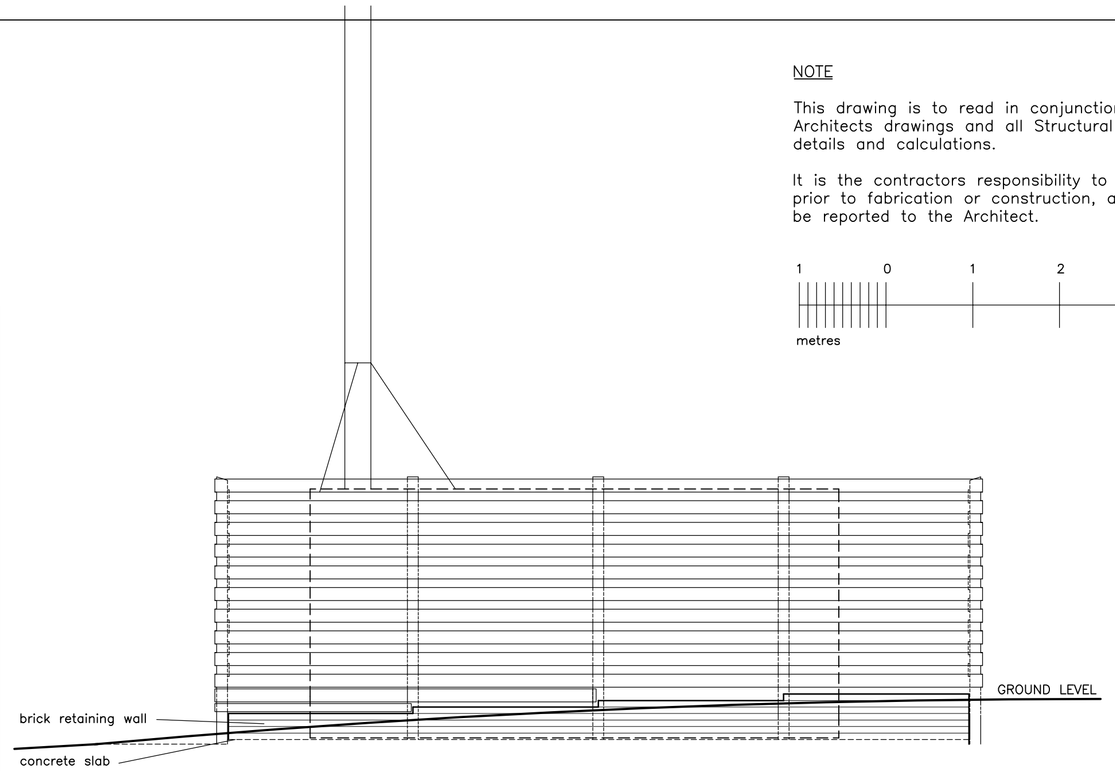


SIDE ELEVATION FACING BOUNDARY

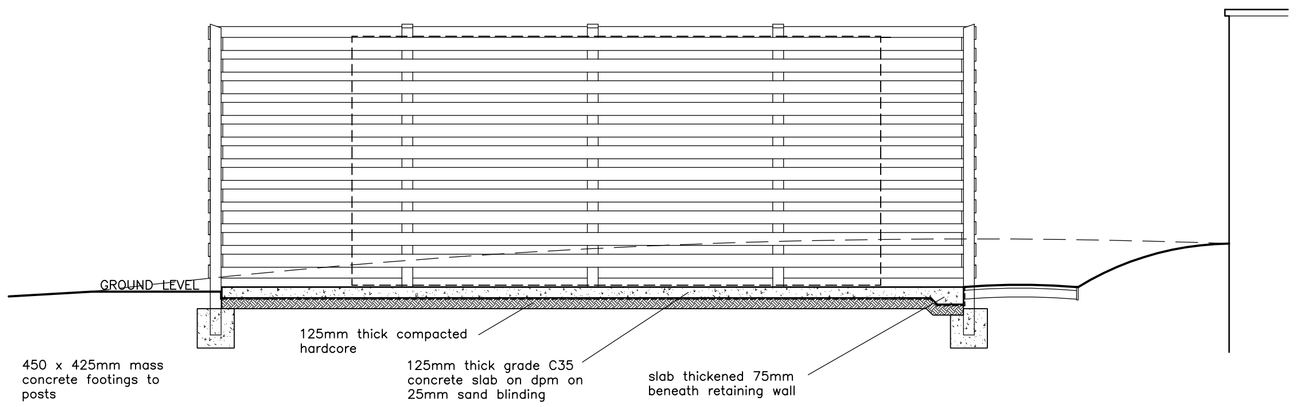

PROPOSED SECTION

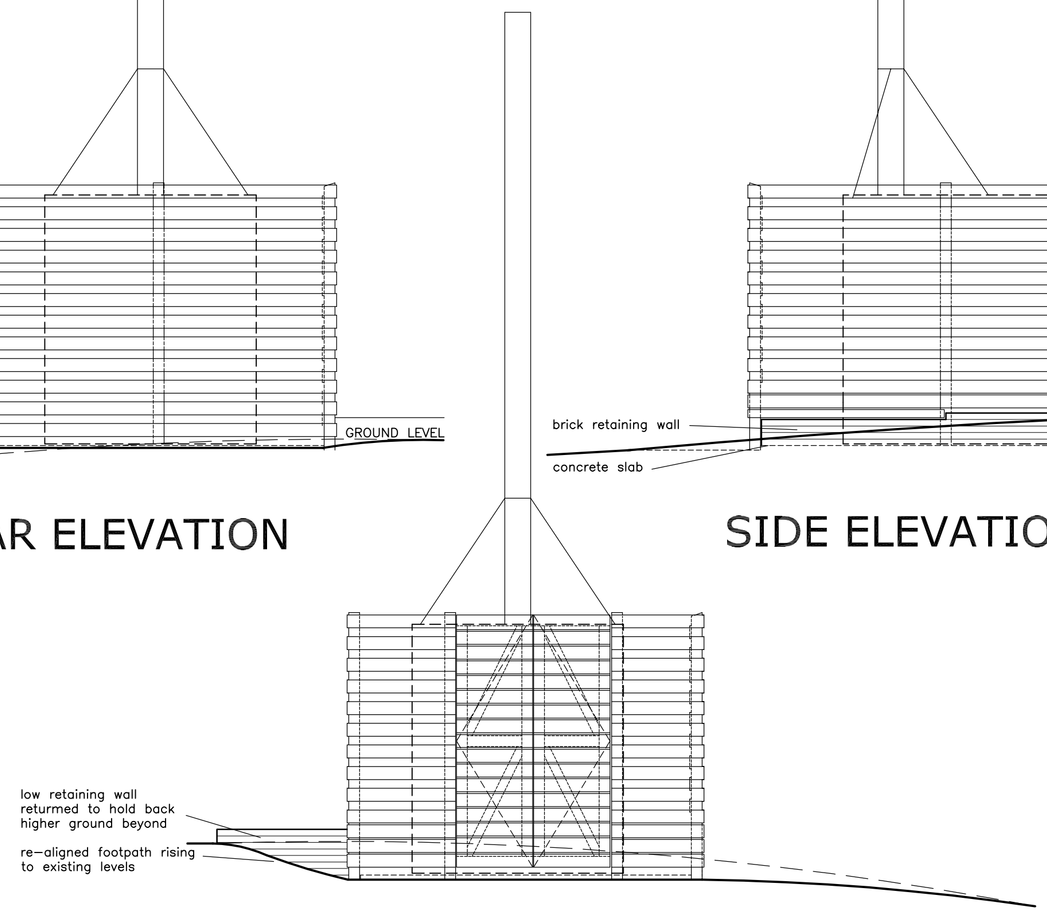

FRONT ELEVATION

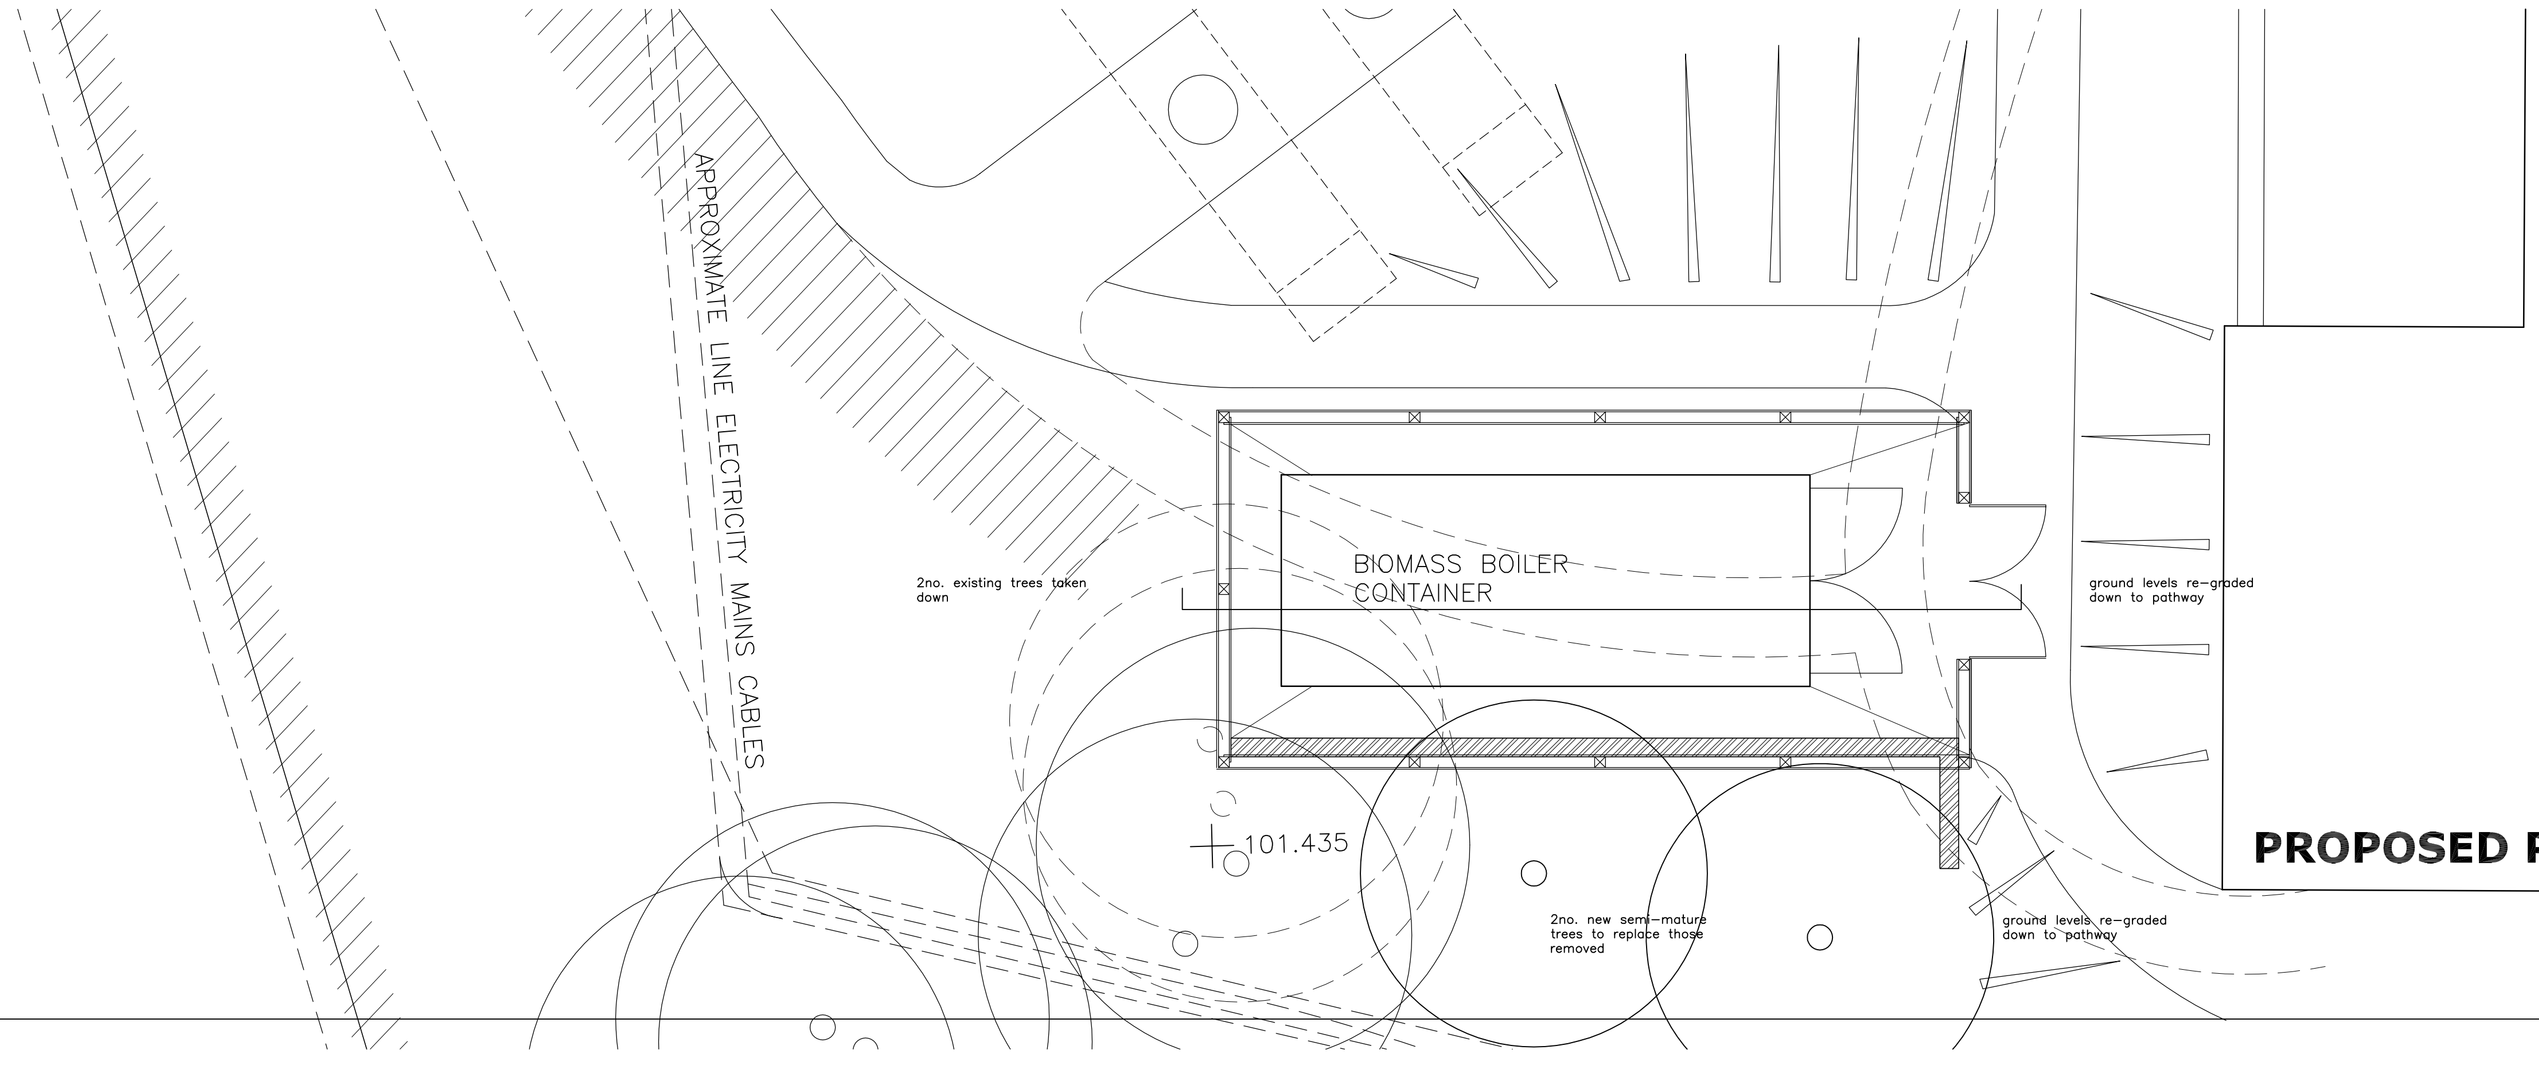

PROPOSED PLAN

REV A: amended location , levels, details 31.03.14ajt

TYLER & COMPANY
ARCHITECTS

Craycombe House, 73A Bold Street, Altrincham
Cheshire, WA14 2ES

Telephone: (0161) 929 0810
Facsimile: (0161) 929 0810
E-mail: toby@tylerarchitects.eclipse.co.uk
© Copyright do not scale of this drawing

Project

PROPOSED BIOMASS BOILER INSTALLATION
TANKERSLEY MANOR HOTEL
BARNSLEY

Drawing

PROPOSED PLAN, ELEVATIONS AND SECTIONS

Date 12.12.13	Drawn By ajt	Scale 1: 50 @A1
Drawing Status	Drawing No.	Rev No.
PLANNING	1029-04	A