
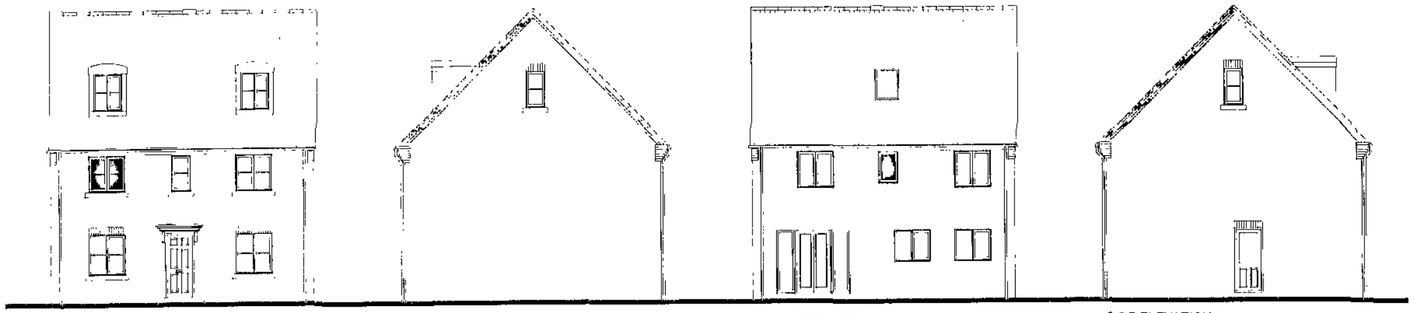


FRONT ELEVATION


SIDE ELEVATION

REAR ELEVATION


SIDE ELEVATION

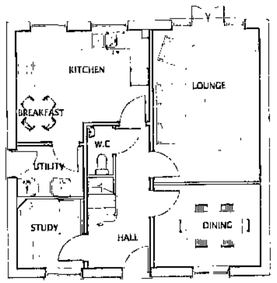


GROUND FLOOR LAYOUT

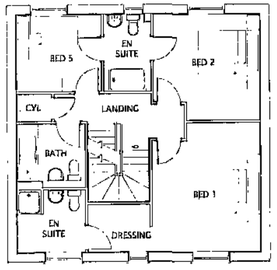


FIRST FLOOR LAYOUT

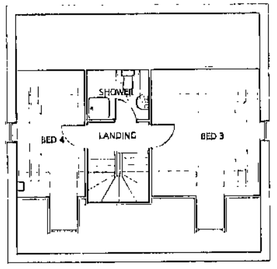


SECOND FLOOR LAYOUT

# HOUSE TYPE 1735 (OP) - PLANNING DRAWING

Barnsley Metropolitan Borough Council
22 JUL 2010
Development Control

John R Paley Associates

CLIENT
TAYLOR WIMPEY

PROJECT
RESIDENTIAL DEVELOPMENT
GREEN ROAD, PENISTONE
RE-SUBMISSION

DRAWING OF
HOUSE TYPE 1735 (OP)
PLANNING DRAWINGS

MARKETING NAME
EMERALD GREEN

drawing no P10:4330:21
rev 0
date JUNE 10
scale @ A2 1:100
drawn RAN
check CAH
date JUNE 10