
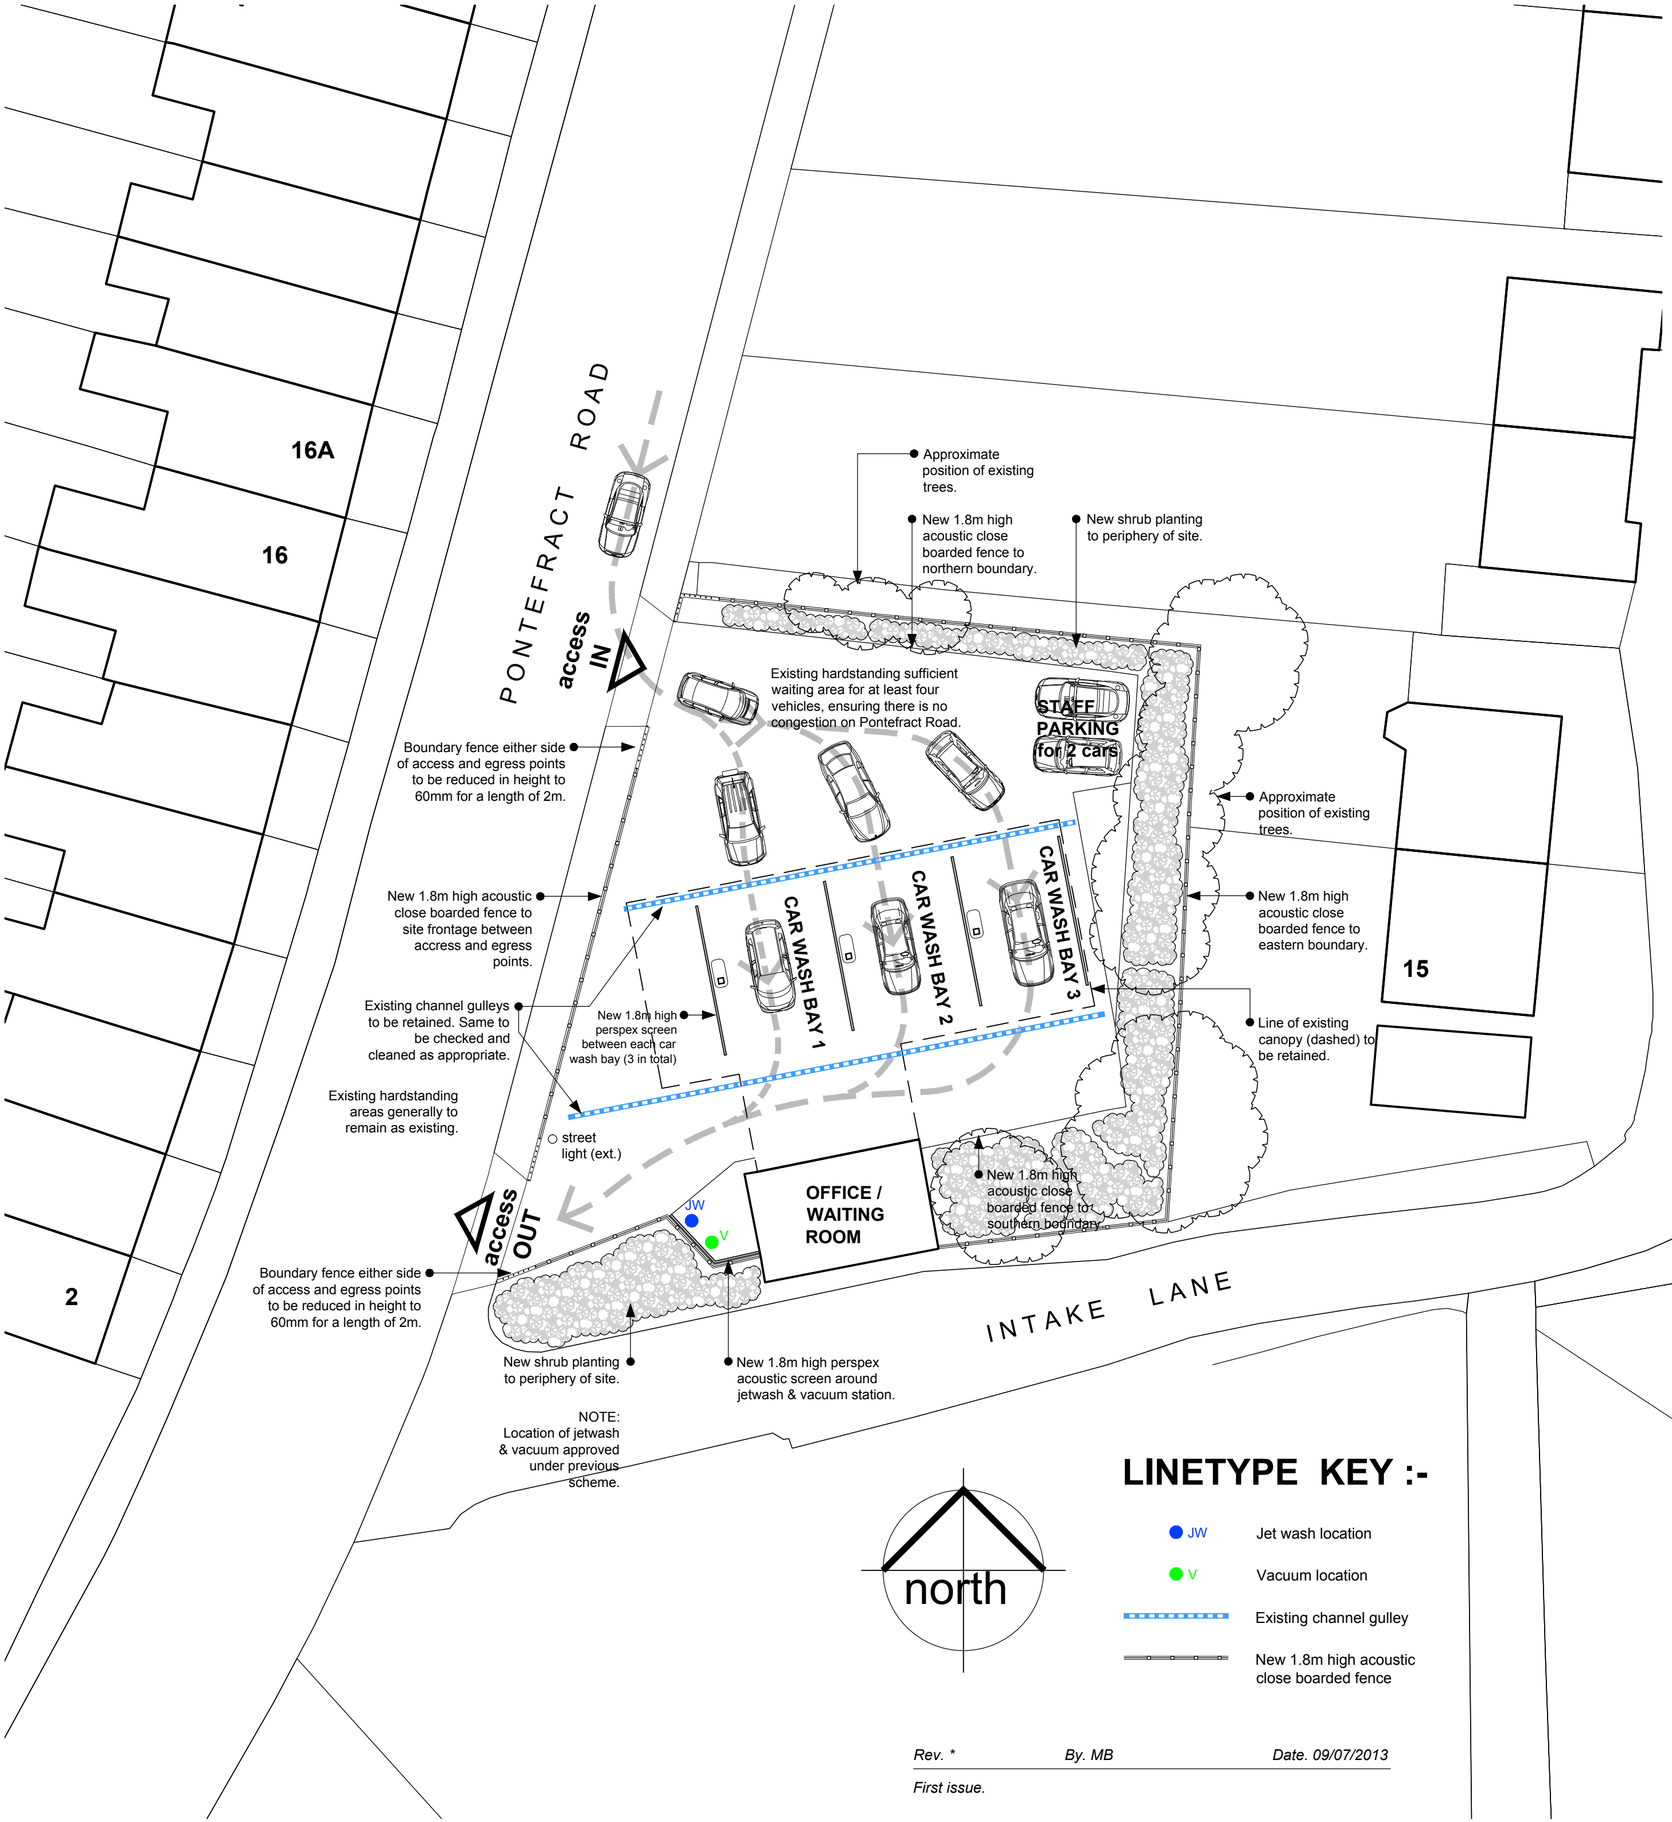


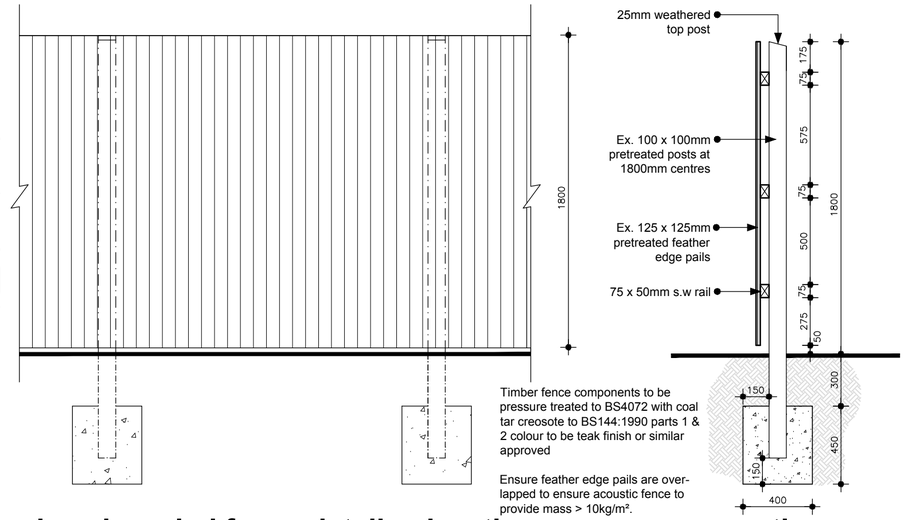

Timber fence components to be pressure treated to BS4072 with coal tar creosote to BS144:1990 parts 1 & 2 colour to be teak finish or similar approved

Ensure feather edge pails are over-lapped to ensure acoustic fence to provide mass > 10kg/m².

close boarded fence detail - elevation - section

scale 1:20



location plan

scale 1:1250

site plan

scale 1:200

north

LINETYPE KEY :-

- JW — Jet wash location
- V — Vacuum location
- Existing channel gulley
- New 1.8m high acoustic close boarded fence

Rev. *	By. MB	Date. 09/07/2013
First issue.		

REVISION

TITLE

SCHEME AS PROPOSED

PROJECT

HAND CAR-WASH

AT

THE STAR GARAGE
PONTEFRACT ROAD
BARNSLEY S72 8AY

FOR

MR J MASON

SCALE (A2)	DATE	DRAWN
1:20 / 1:200 / 1:1250	JULY. 2012	MB

PROJECT NO	DRAWING NO	REVISION
2109	**01**	*

Chris Gothard Associates Ltd.
architectural design
Queens Tower Lodge 77-79 East Bank Road Sheffield S2 3PX
Email: chrisgothard@btconnect.com Tel: (0114) 2750263 Fax: (0114) 2739837

© COPYRIGHT EXISTS ON THE DESIGNS AND INFORMATION SHOWN ON THIS DRAWING
All dimensions to be verified on site prior to commencing any work DO NOT SCALE FROM DRAWING