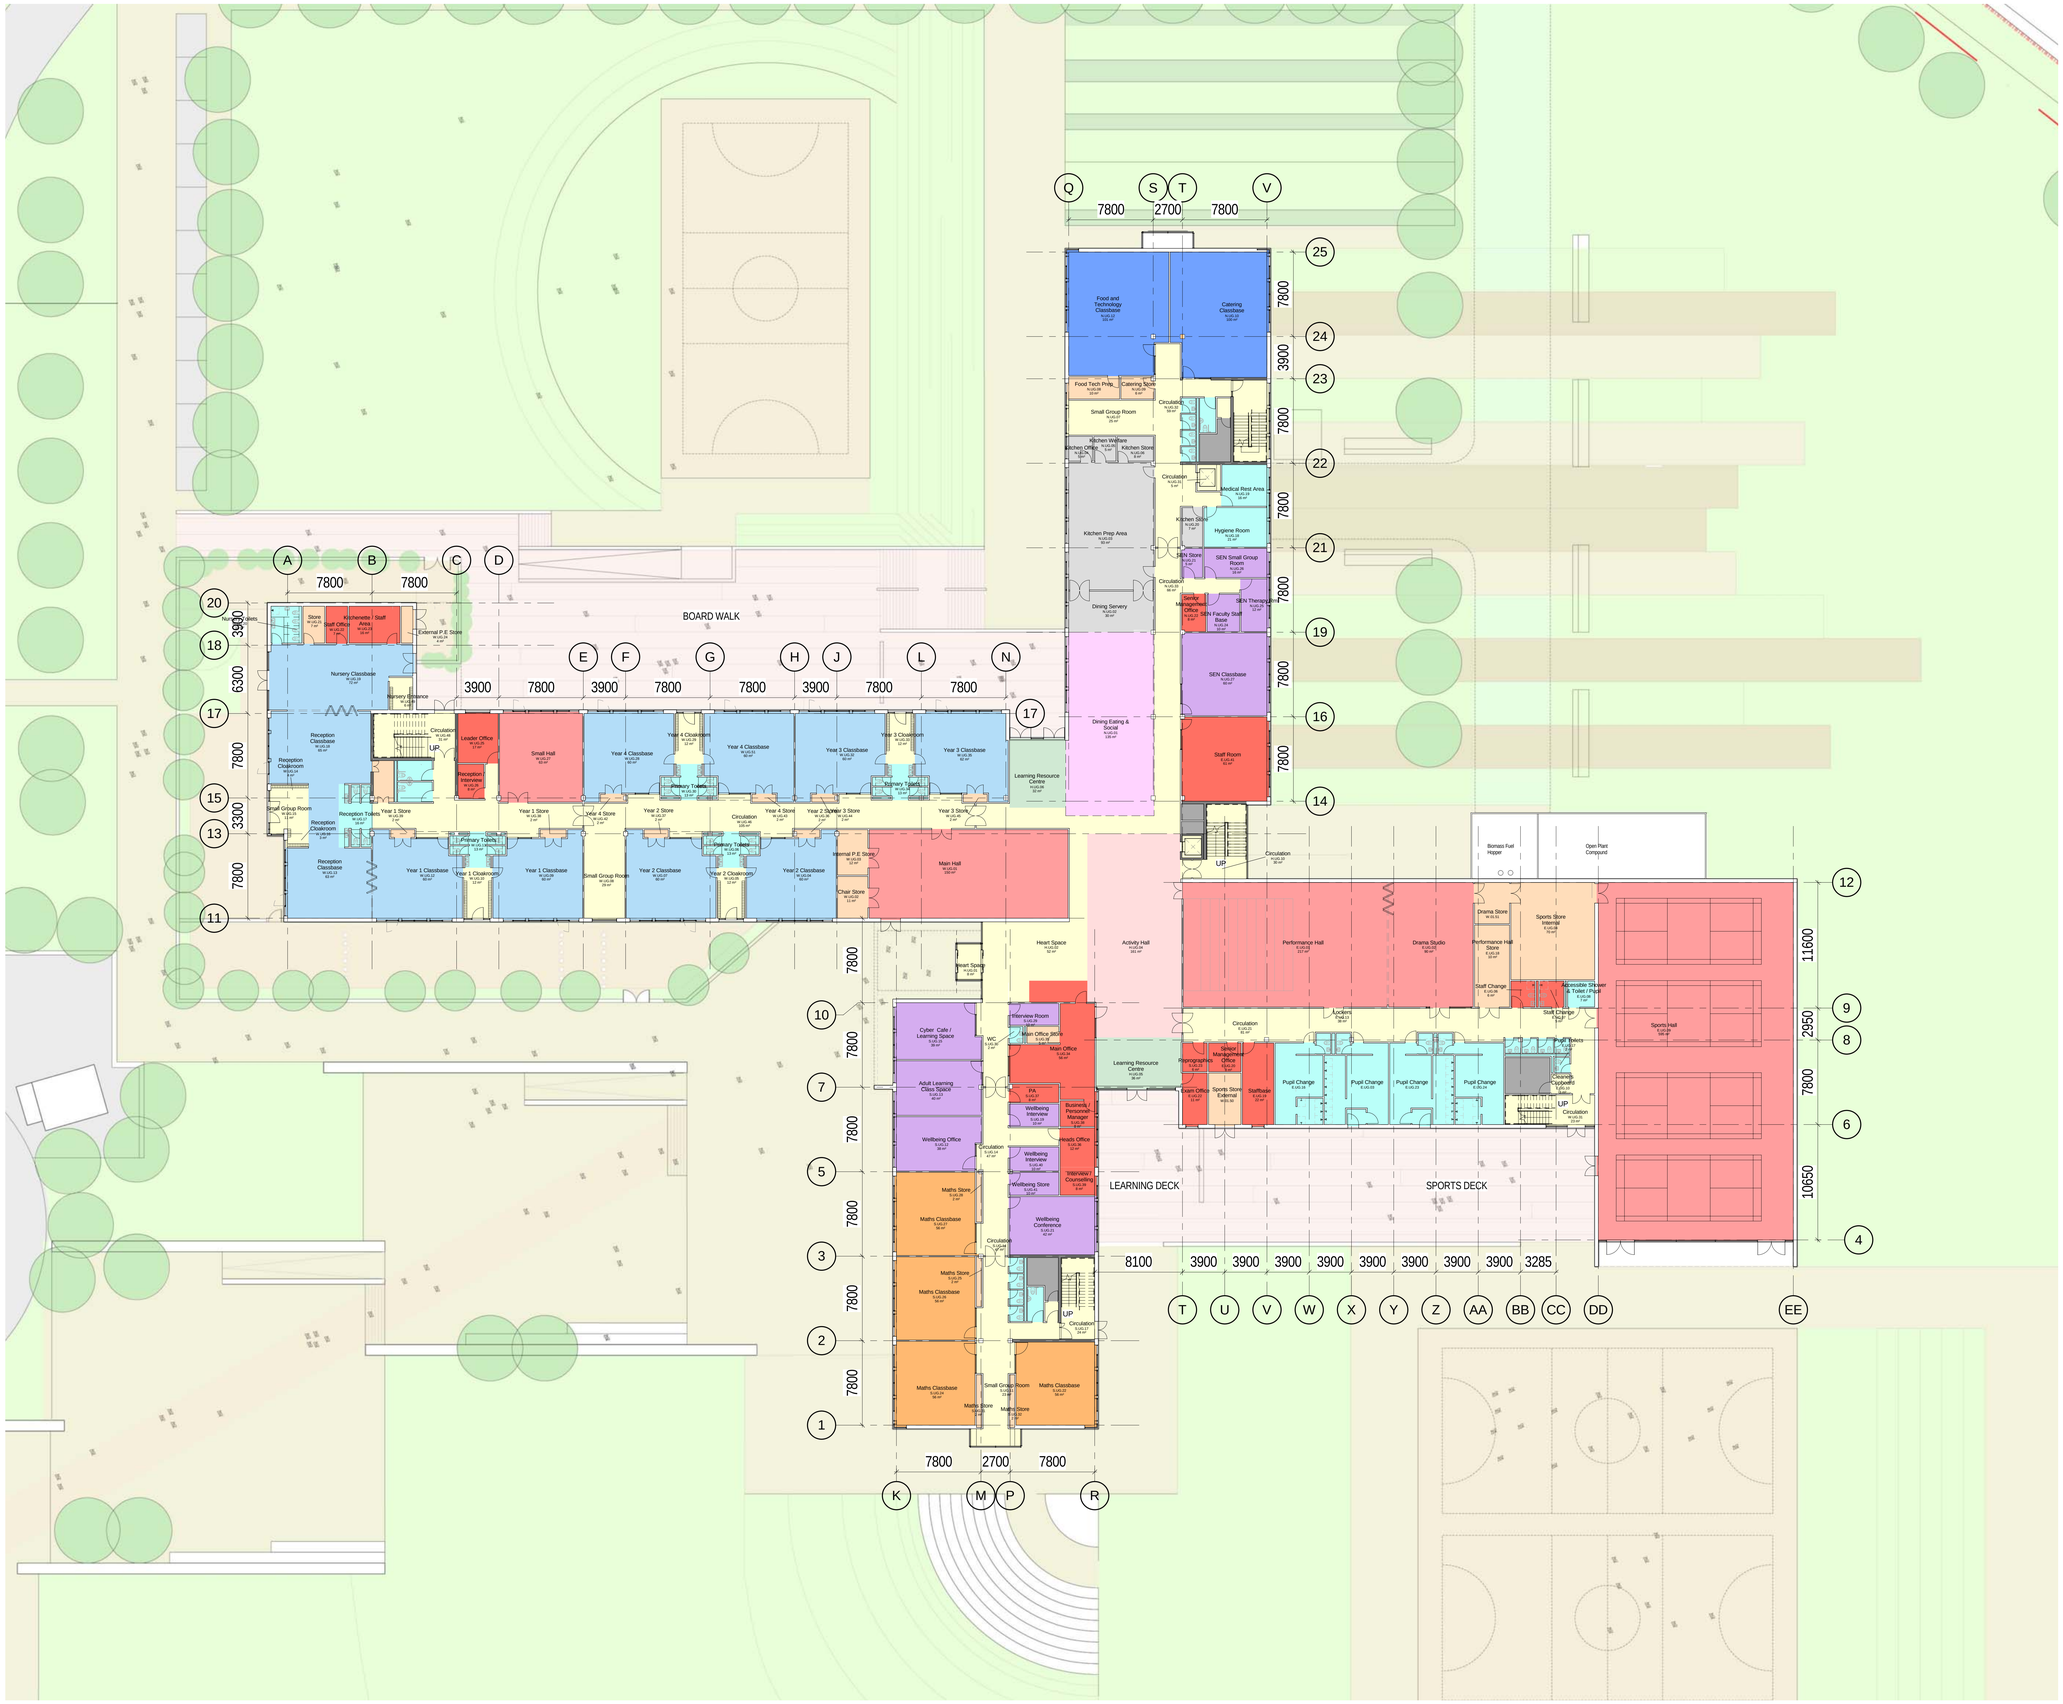


1 **Upper Ground Floor Plan - GA**
1 : 200

KEY

INDICATIVE LANDSCAPE PROPOSAL. REFER TO PLINCKE DRAWINGS FOR STAGE 1 PROPOSALS

REV	DATE	DESCRIPTION
P01	02.06.2010	Issued for Comment
P02	04.06.2010	Issued for Comment
P03	07.06.2010	Stage 1 Issue
P04	09.06.2010	Issued for Comment
P05	10.06.2010	Realignment of areas in response to comment
P06	15.06.2010	Update of plans to include room labels
P07	16.06.2010	Update to include all labels, West wing ammended to reflect comment. Other wings ammended where possible, pending further discussion.
P08	25.06.2010	Reworked plans inline with Stage 1 feedback and FF&E comment.
P09	28.06.2010	Revised plans inline with comment.
P10	29.06.2010	Revised plans inline with comment.
P11	08.07.2010	Revised plans inline with FF&E discussions.
P12	13.07.2010	Revised plans with enlarged LG Tech Room.
P13	13.07.2010	Issued for Planning.
P14	15.07.2010	Revised following direction to extend East wing by 1m.
P15	19.07.2010	Revised to put extension between BB & CC grids.
P16	28.07.2010	Revised to BMBC clarification requests: - East Wing Incresed in length by 3.9m - Width of North, South and West wing by 300mm.
P17	30.07.2010	Various revisions including reworked South Wing Gnd.

Barnsley Partnership For Learning

LAING O'ROURKE

NOTE

1. Do not scale from this drawing.
2. All dimensions to be checked on site by the contractor and such dimensions to be his responsibility.
3. Report all drawing errors, omissions and discrepancies to the architect.
4. This drawing may be issued in an uncontrolled CAD format to enable others to use it as background information to make alterations and/or additions. In that instance the file will be accompanied by a PDF version. It is for those making such alterations and additions to ensure that they make use of current background information. AHMM LLP accepts no liability for any such alterations or additions to the background information or arising out of changes to background information which occur prior to alterations of additions being made.

LOCATION

ALLFORD HALL MONAGHAN MORRIS

ARCHITECTS LLP
2ND FLOOR, BLOCK C, 5-23 OLD STREET LONDON EC1V 9HL
TEL 020 7251 5261 FAX 020 7251 5123 WEB WWW.AHMM.CO.UK

job title
Joint ALC Barnsley

drawing title / location
Upper ground floor plan

drawn by	checked	scale	status
MA	AW	1 : 200 @ A0	PRELIMINARY

project	school	originator	drawing type	CI/SfB Code	zone	level	number	revision
BP4L	MIC	AHM	DR	04_BW	00	011		P17