

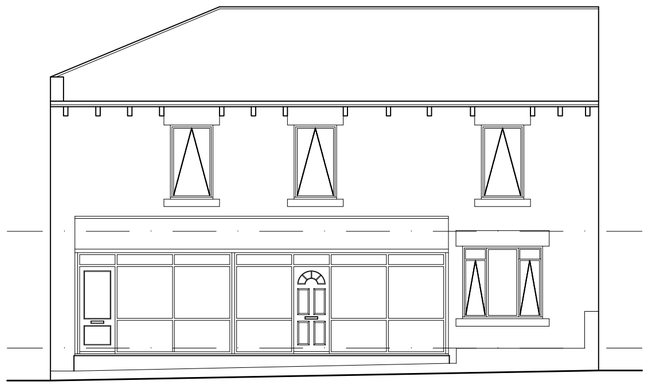



EXISTING FRONT ELEVATION
SCALE 1:100

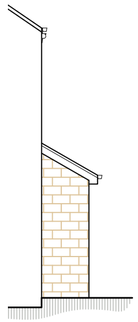


PROPOSED SIDE ELEVATION
SCALE 1:100

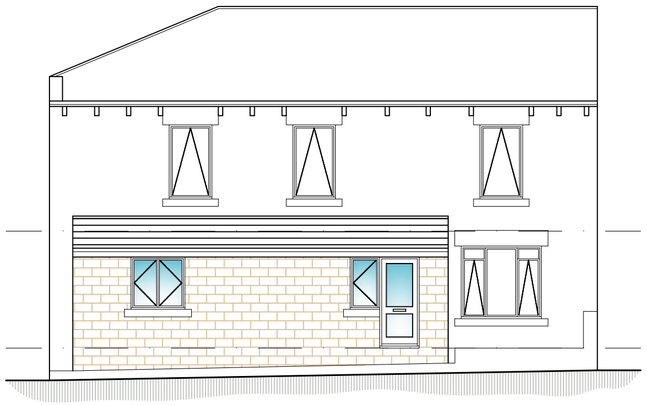


PROPOSED FRONT ELEVATION
SCALE 1:100

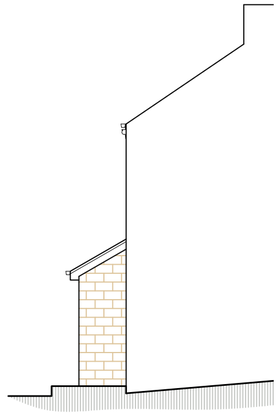

PROPOSED SIDE ELEVATION
SCALE 1:100

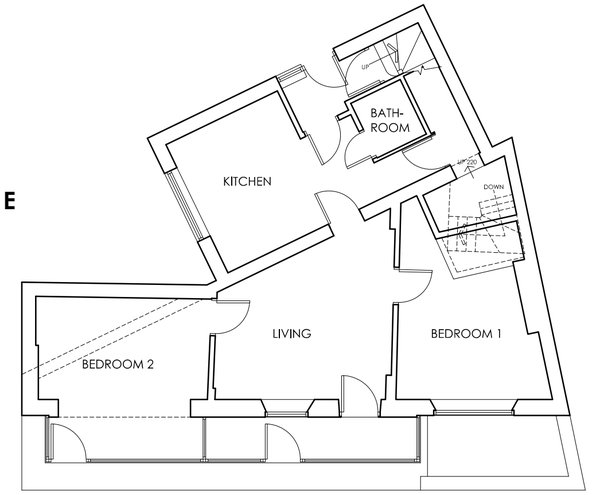

EXISTING GROUND FLOOR PLAN
SCALE 1:100

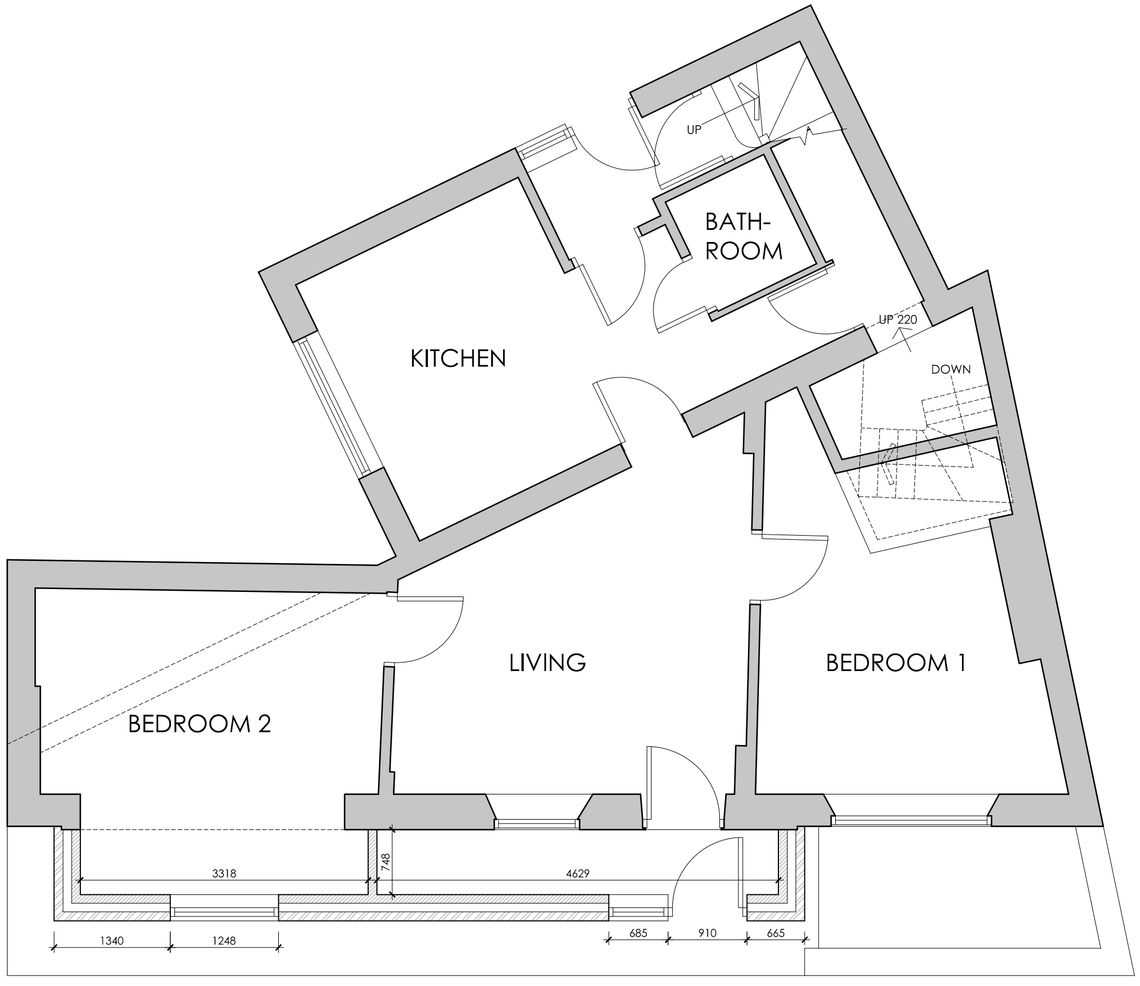


PROPOSED GROUND FLOOR PLAN
SCALE 1:50



LOCATION PLAN
SCALE 1:1250



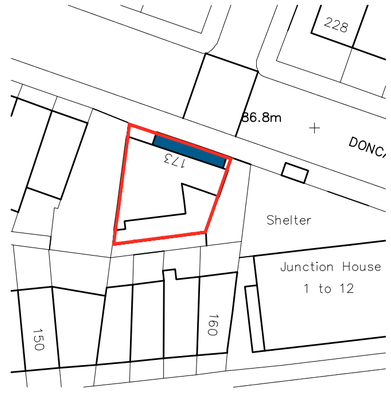

BLOCK PLAN
SCALE 1:500

White Agus PARTNERSHIP
ARCHITECTURAL SERVICES
OFFICE ONE
34 VICTORIA ROAD
BARNSLEY.
S70 2BU
Phone: 01226 208482
Email: info@whiteaguspartnership.co.uk
Web: www.whiteaguspartnership.co.uk

Project.	Client.
PROPOSED EXTENSION 173 DONCASTER ROAD BARNSLEY, S70 1UF	YIELD PROPERTY SERVICES LTD
Drawing Title. PLANS & ELEVATIONS	Date. FEBRUARY 2023 / Scale. 1:50 & 1:100 @A2 Ref. 22–190 / Dwg. No. 01 / Rev. A

Date	Suffix	Description	Date	Suffix	Description
07/03/2023	A	SIDE ELEVATIONS ADDED FOR PLANNING			