

DO NOT SCALE
All dimensions in Millimetres unless specified otherwise and subject to verification on site

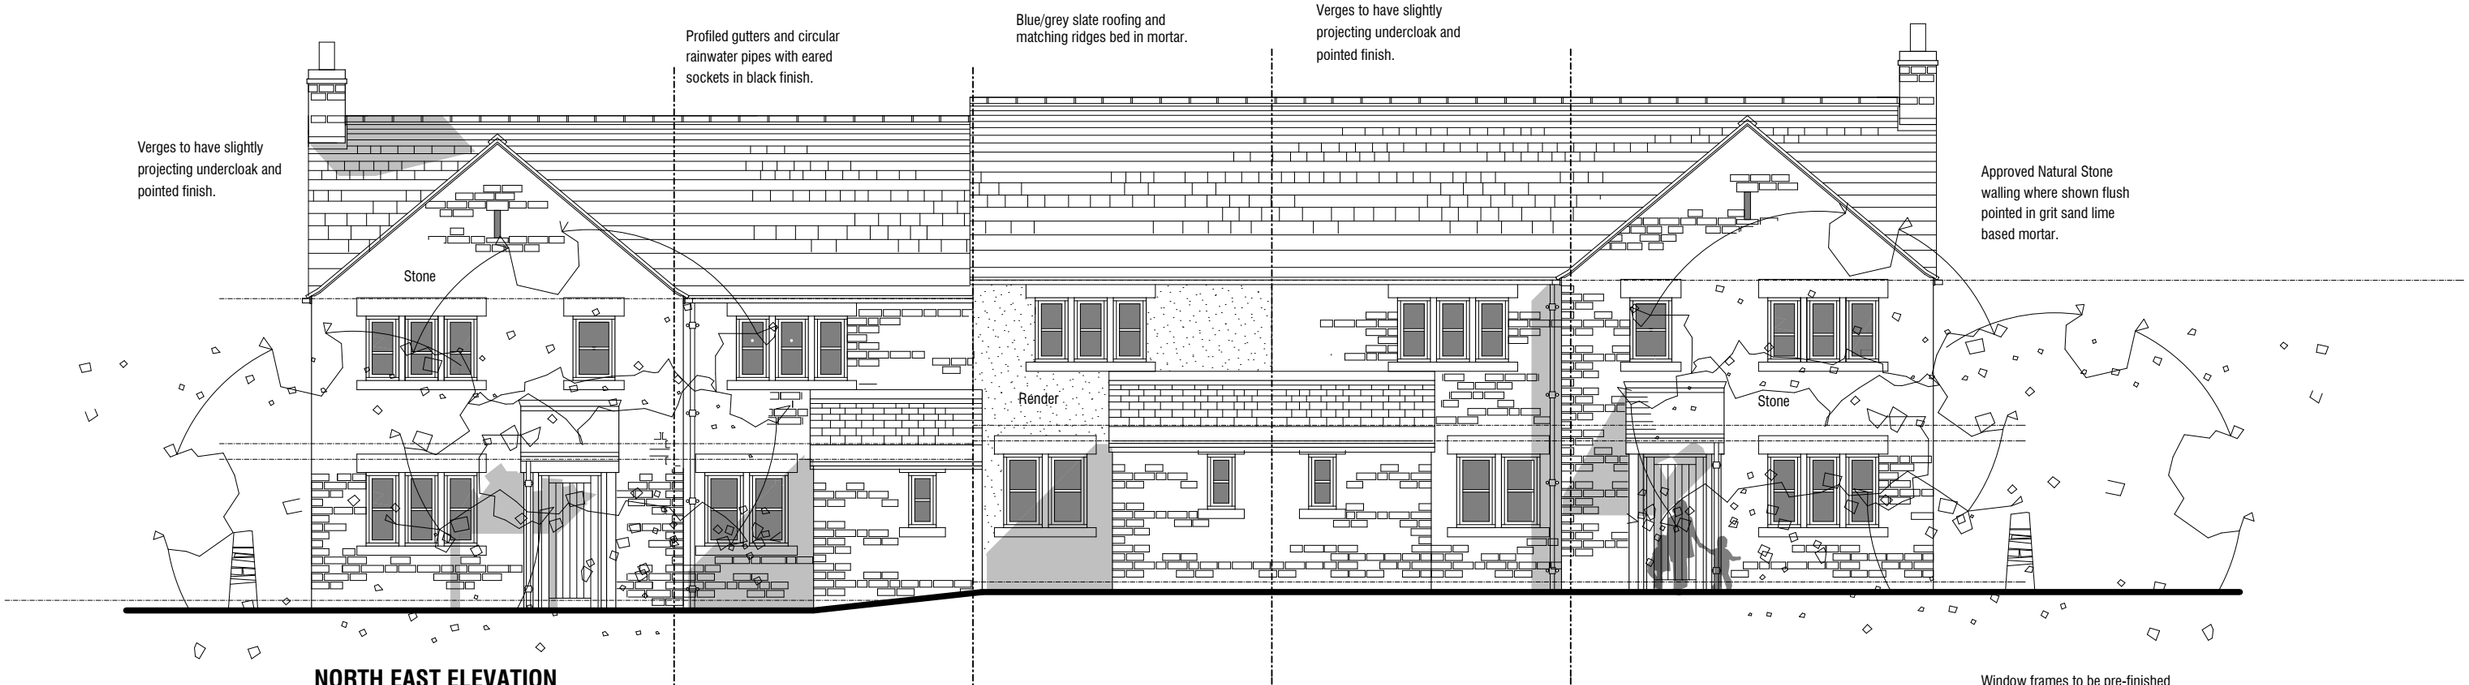

NORTH EAST ELEVATION

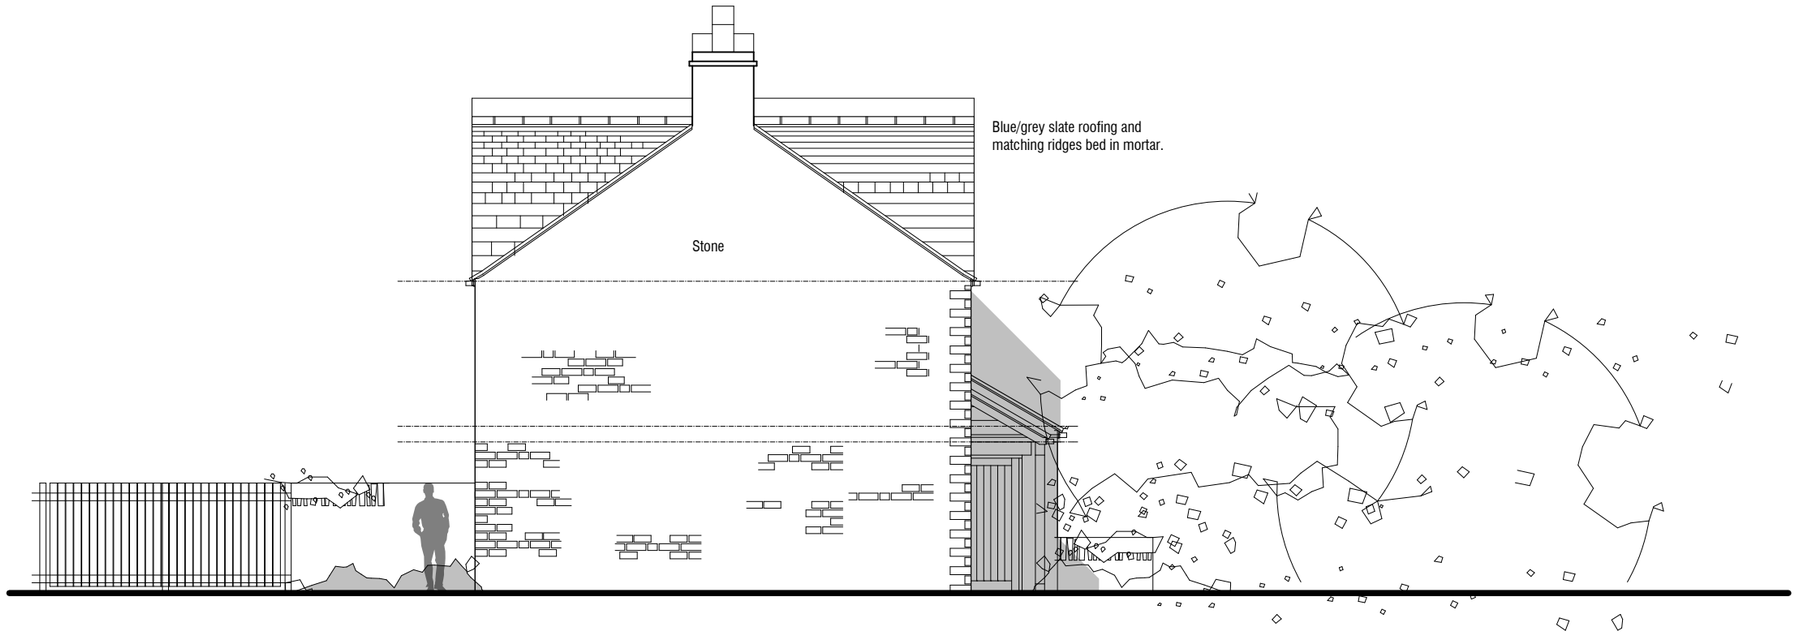

SOUTH EAST ELEVATION

PLANNING

PROPOSED RESIDENTIAL
DEVELOPMENT
NETHER MILL FARM
PENISTONE
SOUTH YORKSHIRE

PLOTS A16-A20 (AFFORDABLE)
PROPOSED ELEVATIONS 1

ELEVATIONS
PLOT A16-A20
NEW BUILD (AFFORDABLE)

CHRIS CARR
ARCHITECTS

Orchard Farm, Goathland,
Whitby, YO22 5JX
Tel: (01947) 896051 Fax: (01947) 896001
email: chris@cca-arch.co.uk

Scale.	1:100 @ A3	Drawn.	
Date.	07.03.13	Ref. No.	11.050
DWG. No.	060	Rev.	

0 cm | 2 cm | 4 cm | 6 cm

This drawing and the copyright is the Architects property and maybe used or reproduced only by agreement. All Dimensions in Millimetres Unless specified otherwise and subject to verification on site.