
MATERIALS

BRICKWORK - RURAL BLEND BRICK
ROOF - SLATE
WINDOWS - ANTHRACITE
STONE HEADS AND CILLS

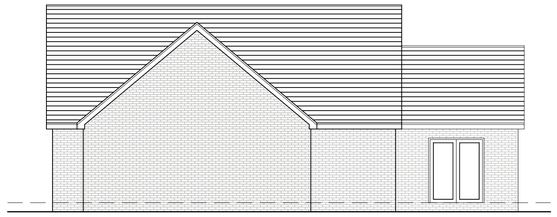


Front Elevation
scale 1:100




Side Elevation
scale 1:100




Rear Elevation
scale 1:100

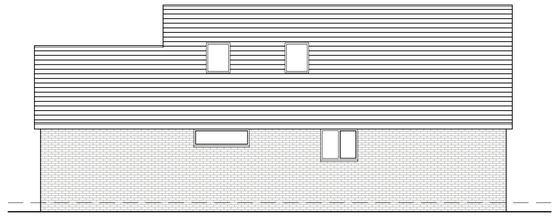

Side Elevation
scale 1:100

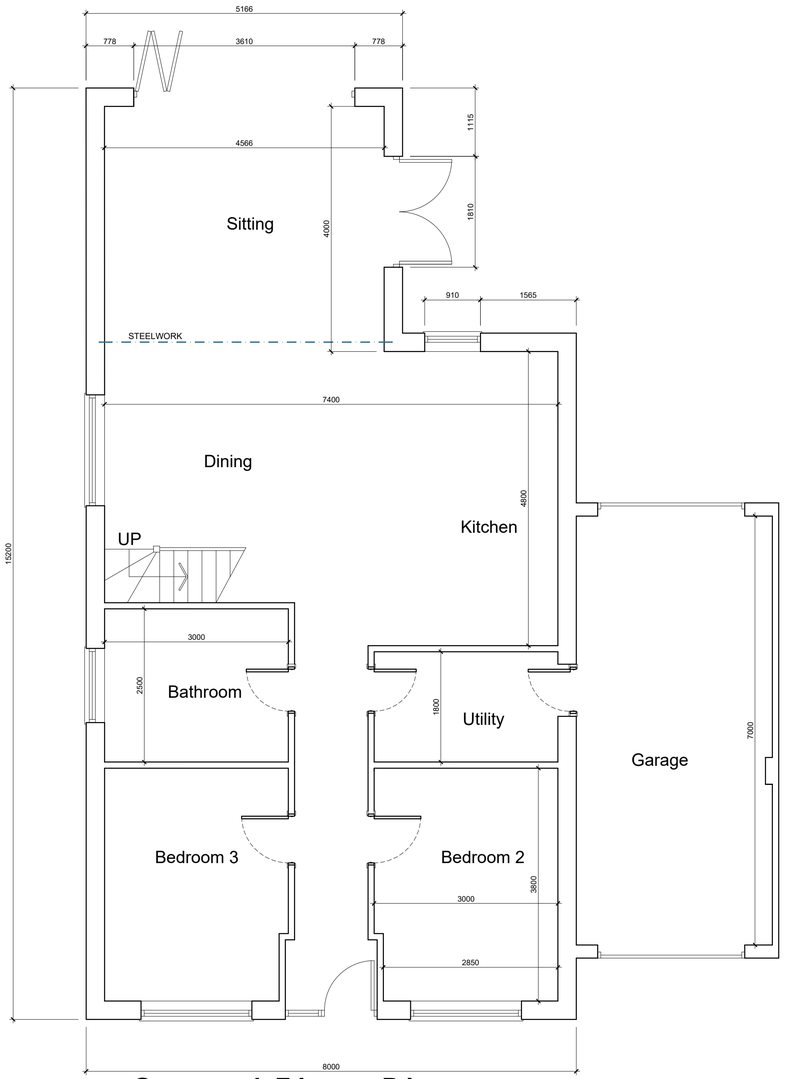

Ground Floor Plan
scale 1:50

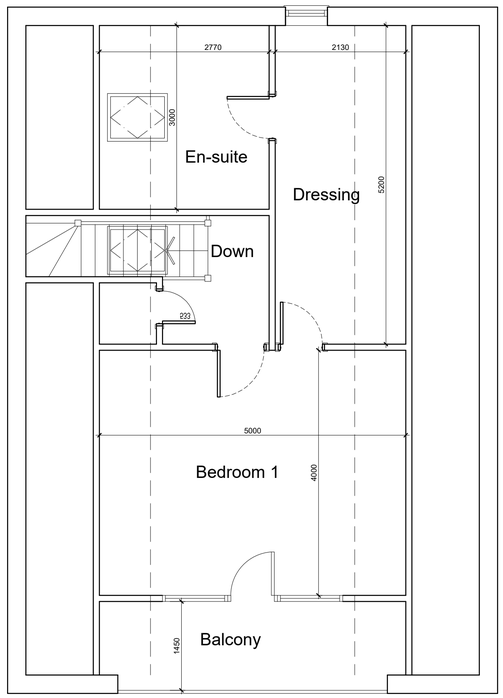

First Floor Plan
scale 1:50



Location Plan
scale 1:1250

White Agus PARTNERSHIP
8 MORSTON BUSINESS PARK,
WHALEY ROAD, BARUGH GREEN,
BARNSLEY.
S75 1HQ
Phone: 01226 208482
Fax: 01226 283030
Email: info@whiteaguspartnership.co.uk
Web: www.whiteaguspartnership.co.uk

ARCHITECTURAL SERVICES AND SURVEYORS

Project.
PROPOSED RESIDENTIAL DEVELOPMENT
LAND ADJ 151 ROTHERHAM ROAD,
BARNSLEY, S71 2LL

Client.
MR D. WASHINGTON

Drawing Title.
PLANS & ELEVATIONS

Date. SEPT 2020
Scale. 1:50 @ A1
Ref. 17-032
Dwg. No. 03
Rev. D

Date	Suffix	Description
16/03/2018	A	REVISED TO CLIENTS REQUIREMENTS
27/03/2018	B	BALCONY ADDED
06/10/2020	C	REVISED TO CLIENTS REQUIREMENTS
08/10/2020	D	REVISED TO CLIENTS REQUIREMENTS

Date	Suffix	Description