



FRONT ELEVATION
AS PROPOSED

EXISTING HOUSE

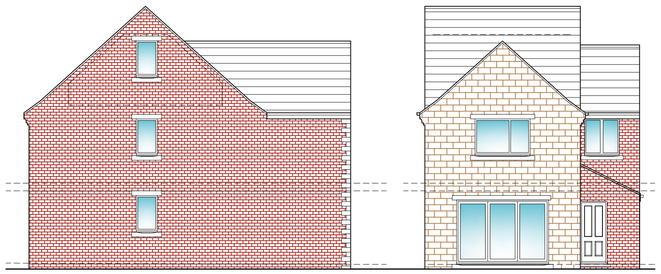


SIDE ELEVATION
AS PROPOSED


REAR ELEVATION
AS PROPOSED

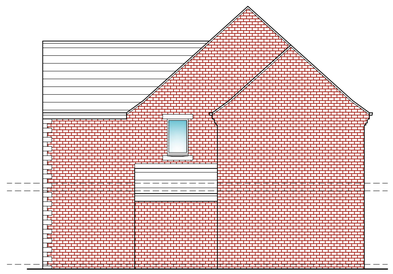

SIDE ELEVATION
AS PROPOSED

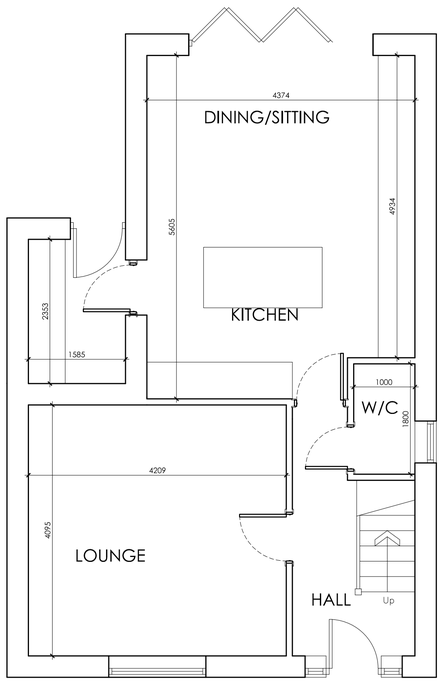


GROUND FLOOR PLAN
AS PROPOSED

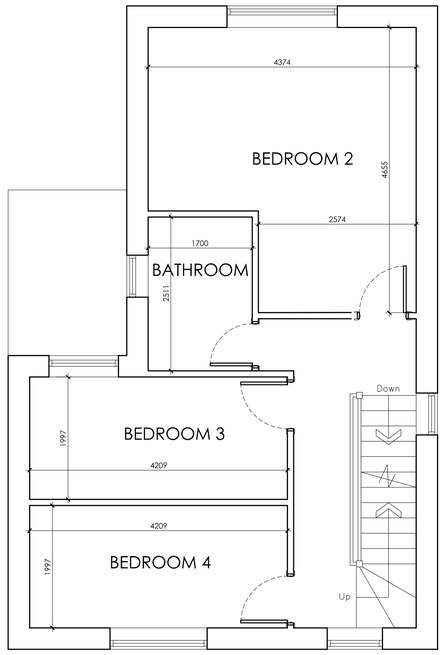


FIRST FLOOR PLAN
AS PROPOSED



SECOND FLOOR PLAN
AS PROPOSED

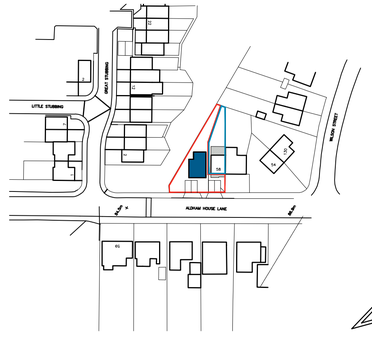

LOCATION PLAN
SCALE 1:1250

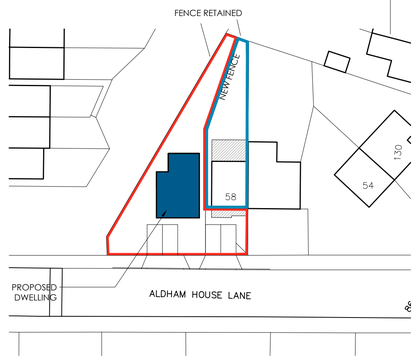

BLOCK PLAN
SCALE 1:500

White Agus PARTNERSHIP
ARCHITECTURAL SERVICES
OFFICE ONE,
34 VICTORIA ROAD,
BARNSLEY,
S70 2BU
Phone: 01226 208482
Email: info@whiteaguspartnership.co.uk
Web: www.whiteaguspartnership.co.uk

Project. PROPOSED DWELLING AT 58 ALDHAM HOUSE LANE, WOMBWELL BARNSLEY, S73 8RG	Client. MR G. SHAW
Drawing Title. PLANS AND ELEVATIONS	Date. AUGUST 2022 / Scale. 1:50 & 1:100 @ A1
	Ref. 21–053 / Dwg. No. 03 / Rev. D

Date	Suffix	Description
15/09/2022	A	REVISED TO CLIENTS REQUIREMENTS
06/01/2023	B	REVISED TO CLIENTS REQUIREMENTS
24/01/2023	C	REVISED TO CLIENTS REQUIREMENTS
02/05/2023	D	REVISED FOR PLANNING