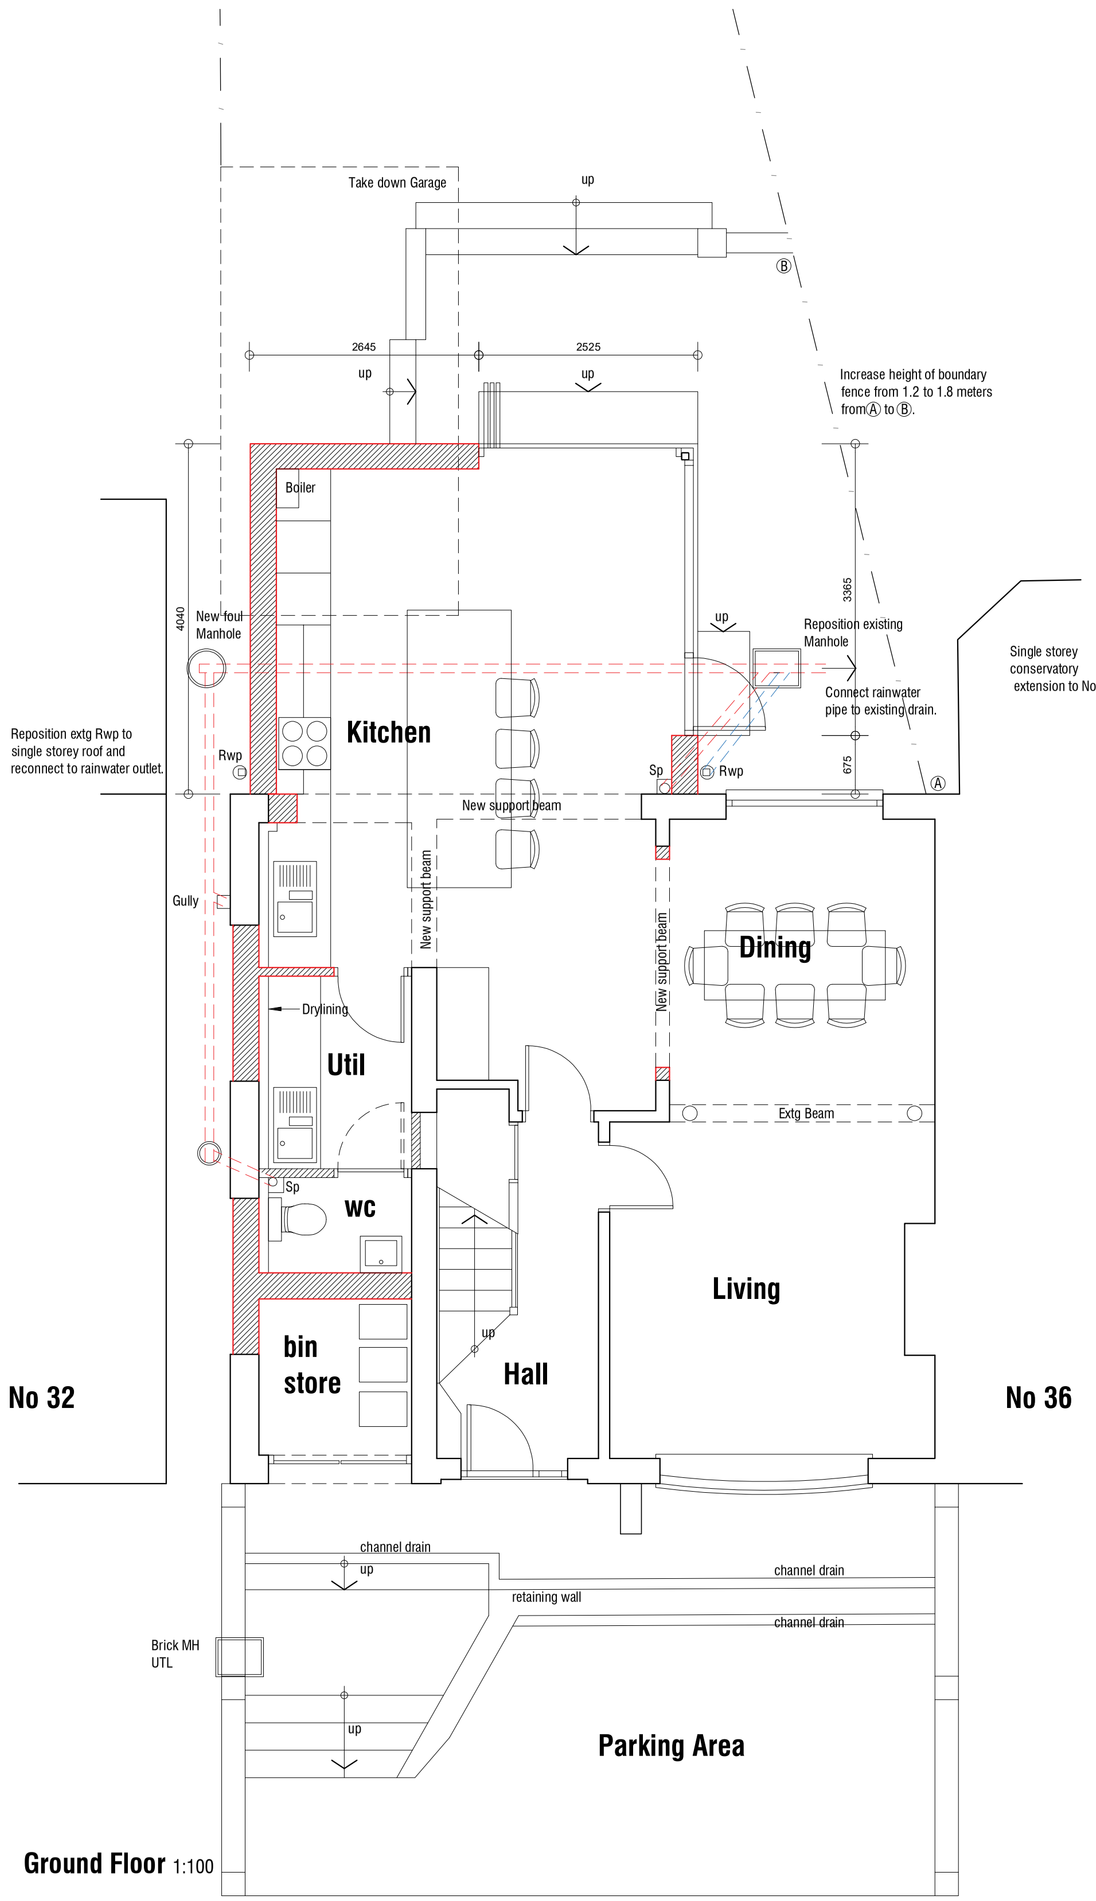

Ground Floor 1:100

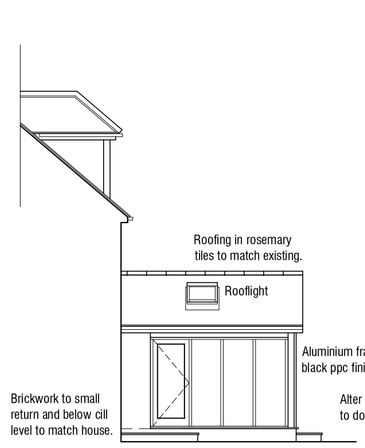

South East Elevation 1:100

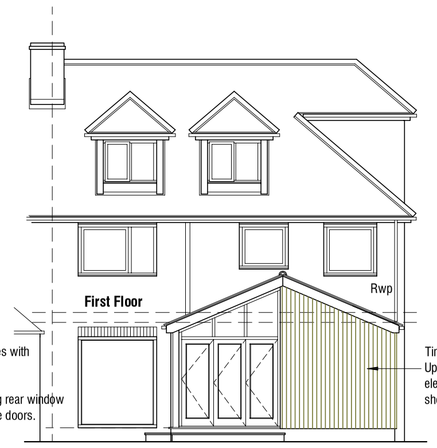

North East Elevation 1:100

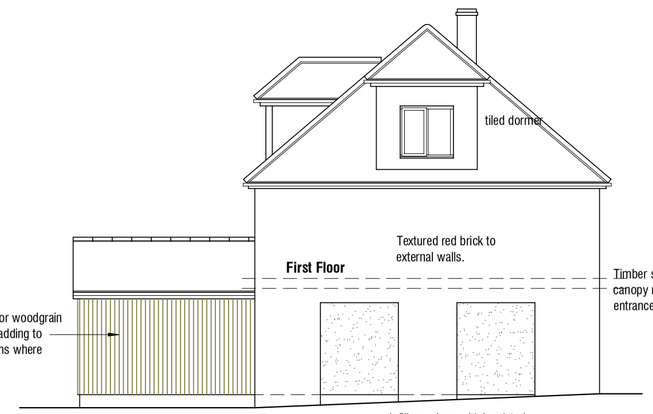

North West Elevation 1:100

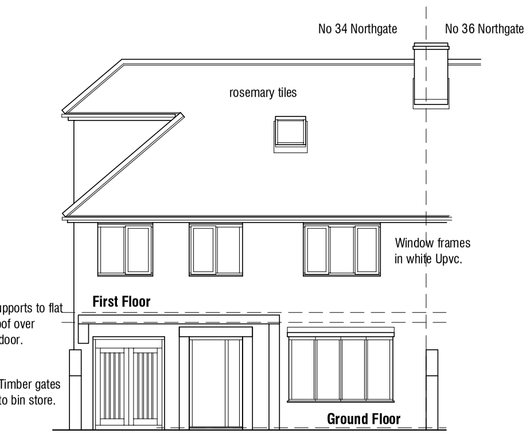

South West Elevation 1:100

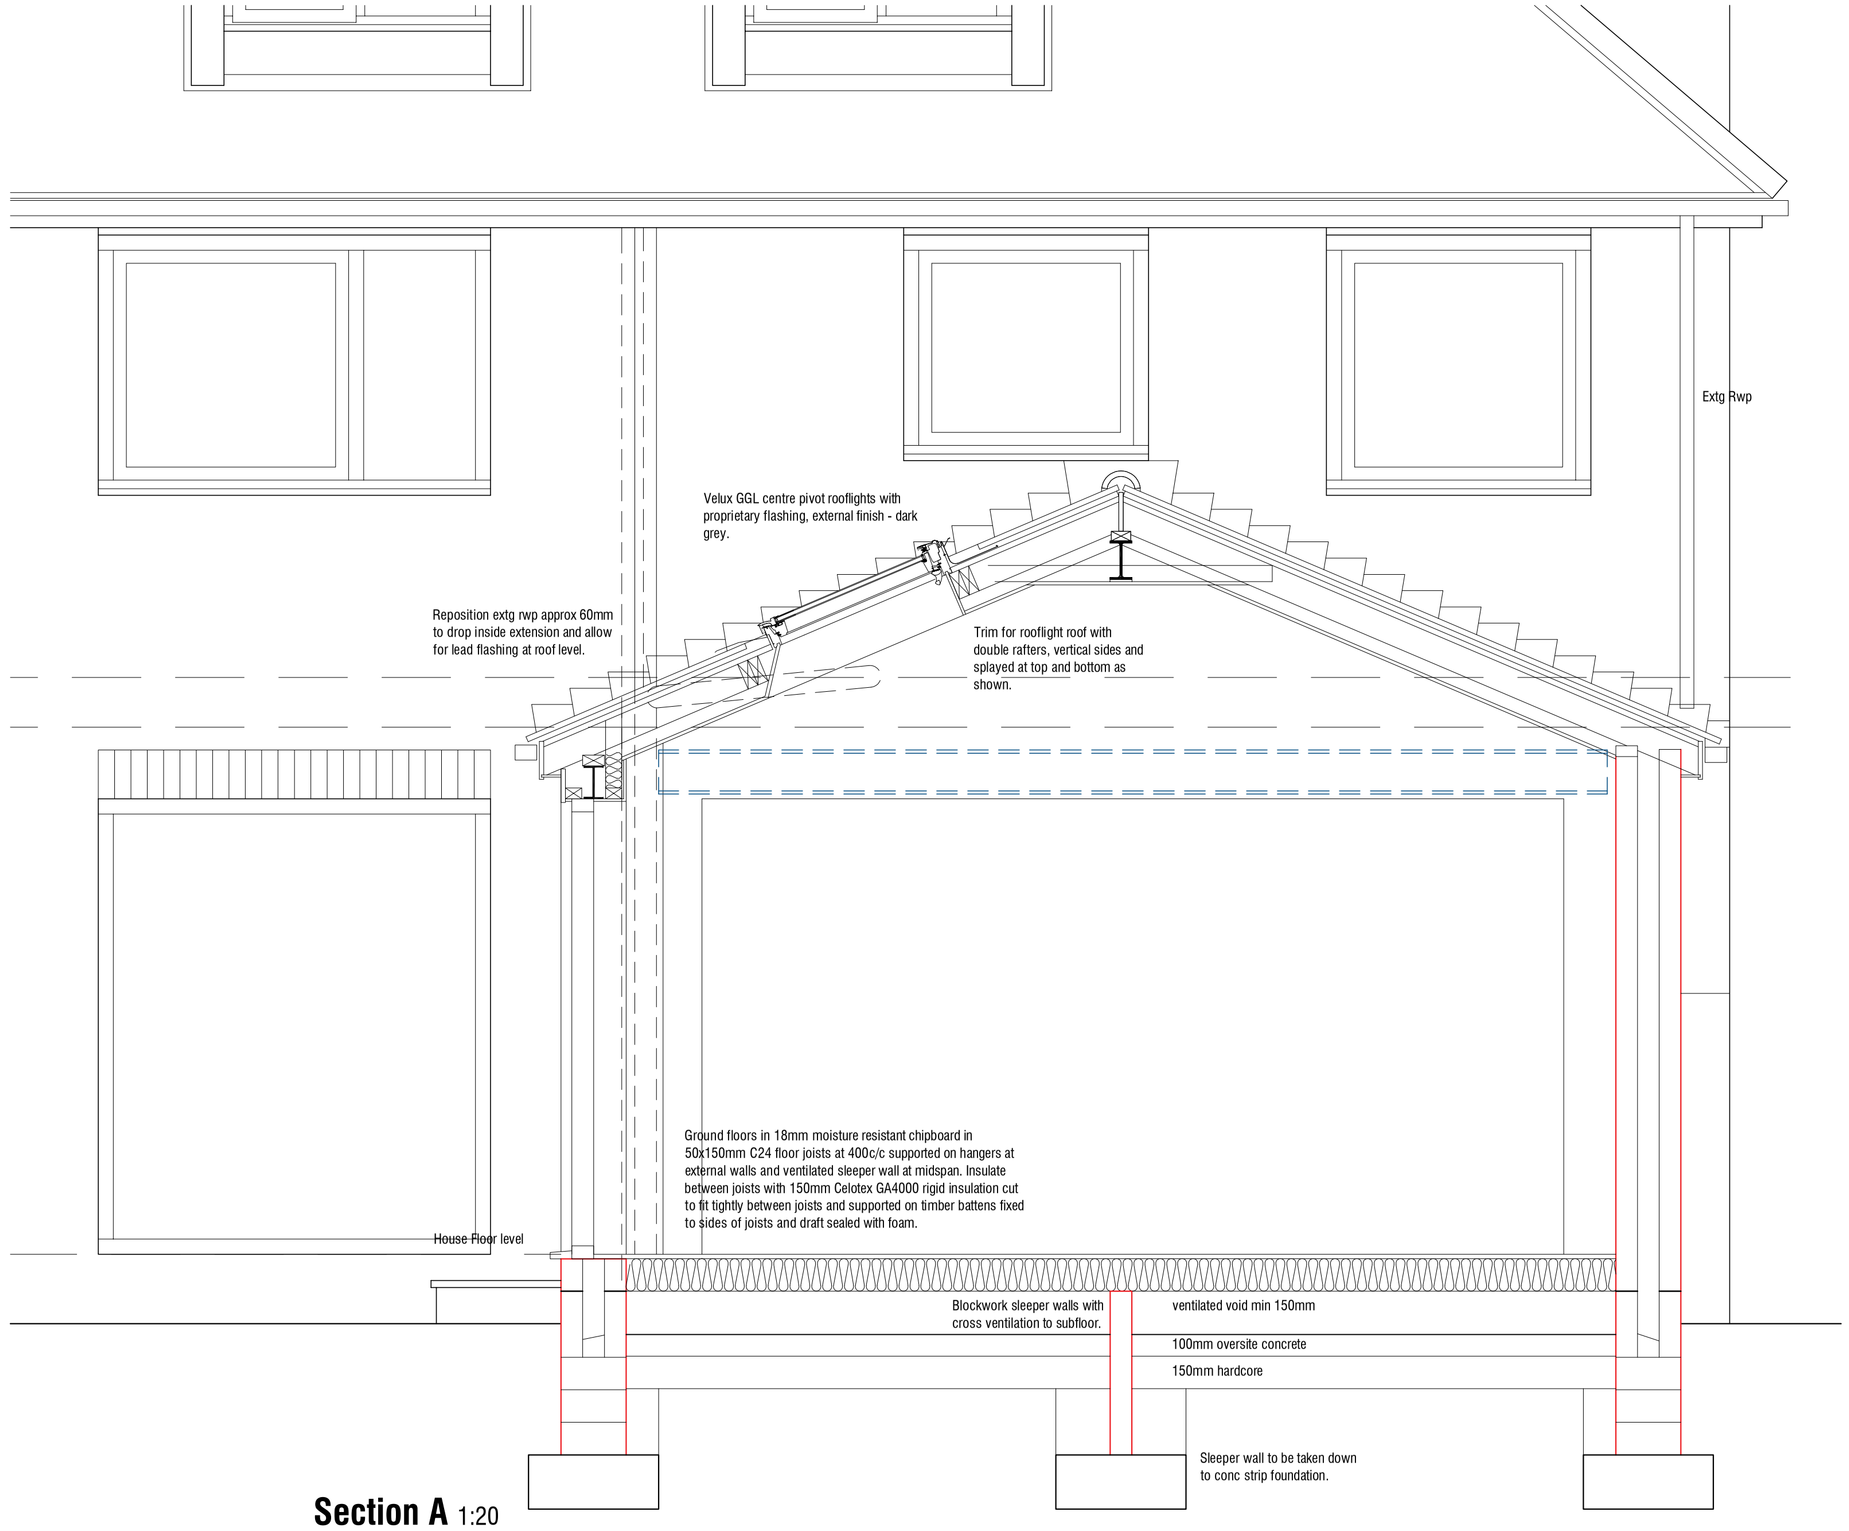

Section A 1:20

Rev A 27.02.2024 - Amend design.

34 Northgate
Barnsley
S75 2QH

AS PROPOSED

PLANS ELEVATIONS & SECTION

mboothdesign
architectural design and building consultants
Fairfield House
Bernesai Close Barnsley
S70 2FL
M: 07881898300
E: mark@mboothdesign.co.uk

Scale	As shown @ A1	Drawn	MJB
Date	Feb 2024	Ref.	24.03
Dwg No.	P1	Rev.	A

0cm | 2cm | 4cm | 6cm

Copyright mboothdesign. All dimensions in millimeters unless otherwise stated. Dimensions for setting out in existing buildings are to be checked and verified on site.