




SIDE / FRONT ELEVATION.

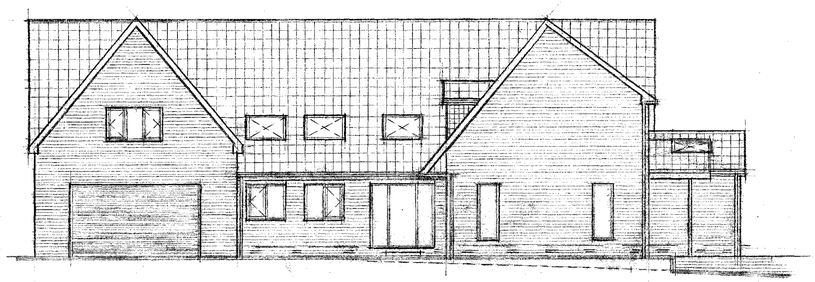


FRONT / SIDE ELEVATION.

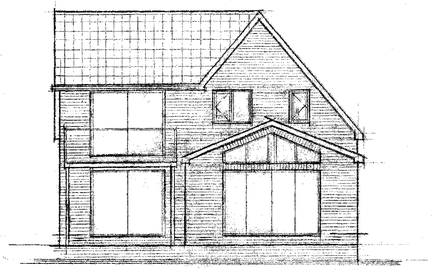


REAR ELEVATION.

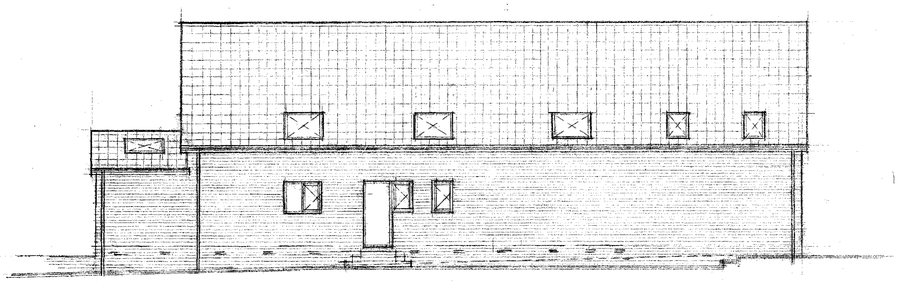

REAR ELEVATION.

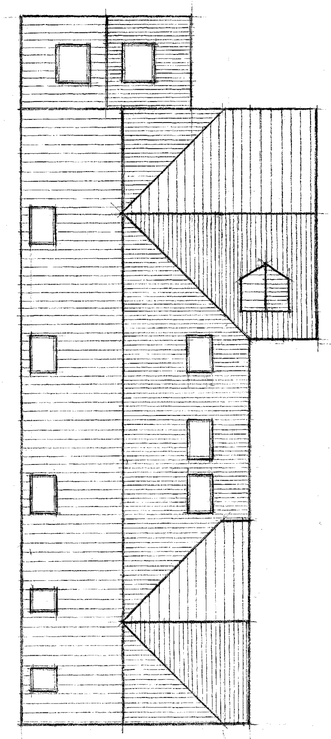

ROOF LAYOUT
PLAN.

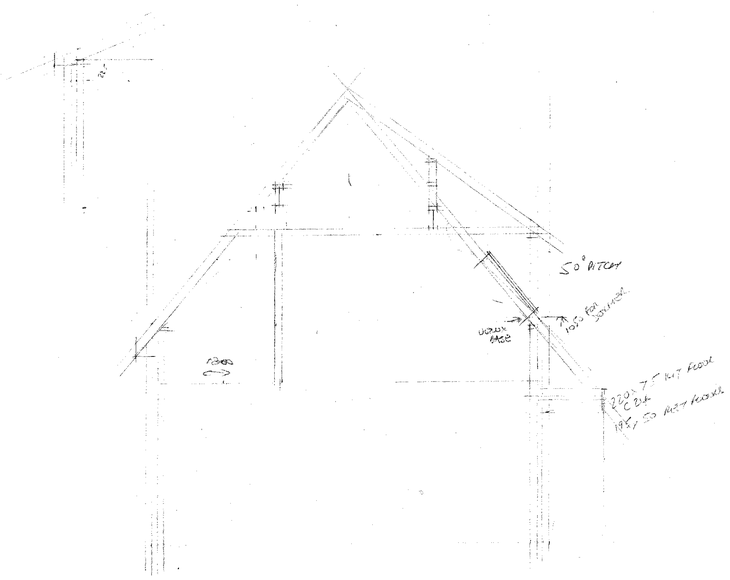

NOTES
The contractor is to check and verify all building and site dimensions, levels and sewer invert levels at connection points before tendering and work commences.
This drawing must read with and checked against any structural or other specialist drawings provided.
The contractor is to comply in all respects with the current building regulations whether specifically stated on these drawings or not. Internal dimensions exclude plaster thickness.
Do not scale off this drawing.

B.W.B.C.
CORPORATE MAIL ROOM
02 SEP 2015
Received by
ORIGINAL COPY

© Copyright

Job Title
PROPOSED THREE BED DWELLING.


Client

Drawing Title
ELEVATIONS.

Drawn By	Date	Scale
I W.	AUGUST 15	1:100 1:50

IAN WILLIAMS
DESIGN AND BUILD
FAIRFIELDS, CHURCH ROAD,
ALTOFTS, W. YORKS WF6 2NU
Telephone 01924 893311

DRG. No. 45. 06. 08. 15.

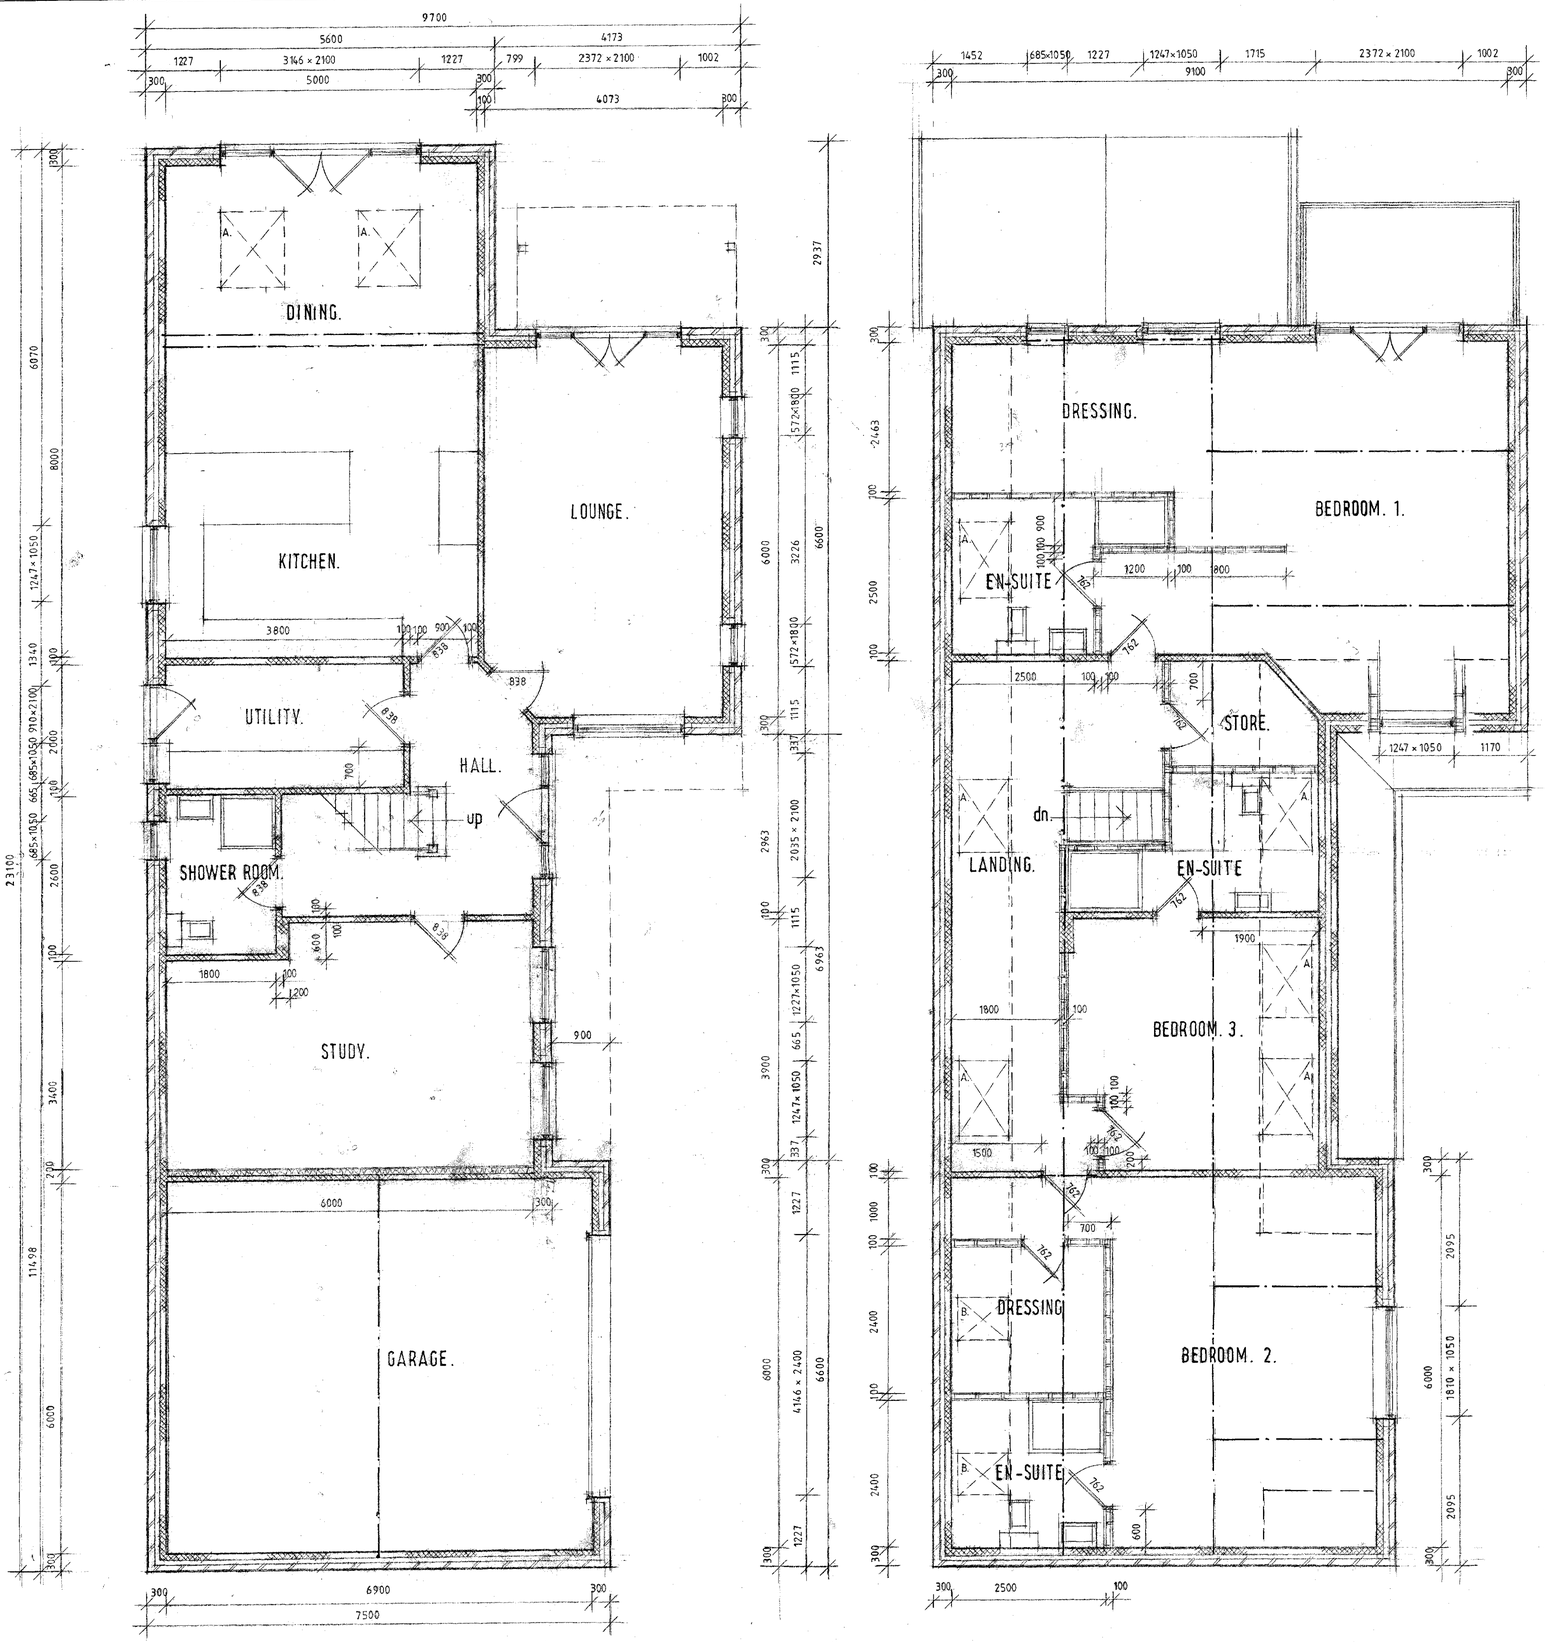

NOTES
The contractor is to check and verify all building and site dimensions, levels and sewer invert levels at connection points before tendering and work commences.
This drawing must read with and checked against any structural or other specialist drawings provided.
The contractor is to comply in all respects with the current building regulations whether specifically stated on these drawings or not. Internal dimensions exclude plaster thickness.
Do not scale off this drawing.

SHEC
CORPORATE MAIL ROOM
02 SEP 2015
Received by:
ORIGINAL COPY

© Copyright

Job Title
PROPOSED THREE BED. DWELLING.

Client

Drawing Title
LAYOUTS.

Drawn By	Date	Scale
I.W.	AUGUST 15	1:50

IAN WILLIAMS
DESIGN AND BUILD
FAIRFIELDS, CHURCH ROAD,
ALTOFTS, W. YORKS WF6 2NU.
telephone- 01924 893811

DRG. No. 45. 07. 08. 15.