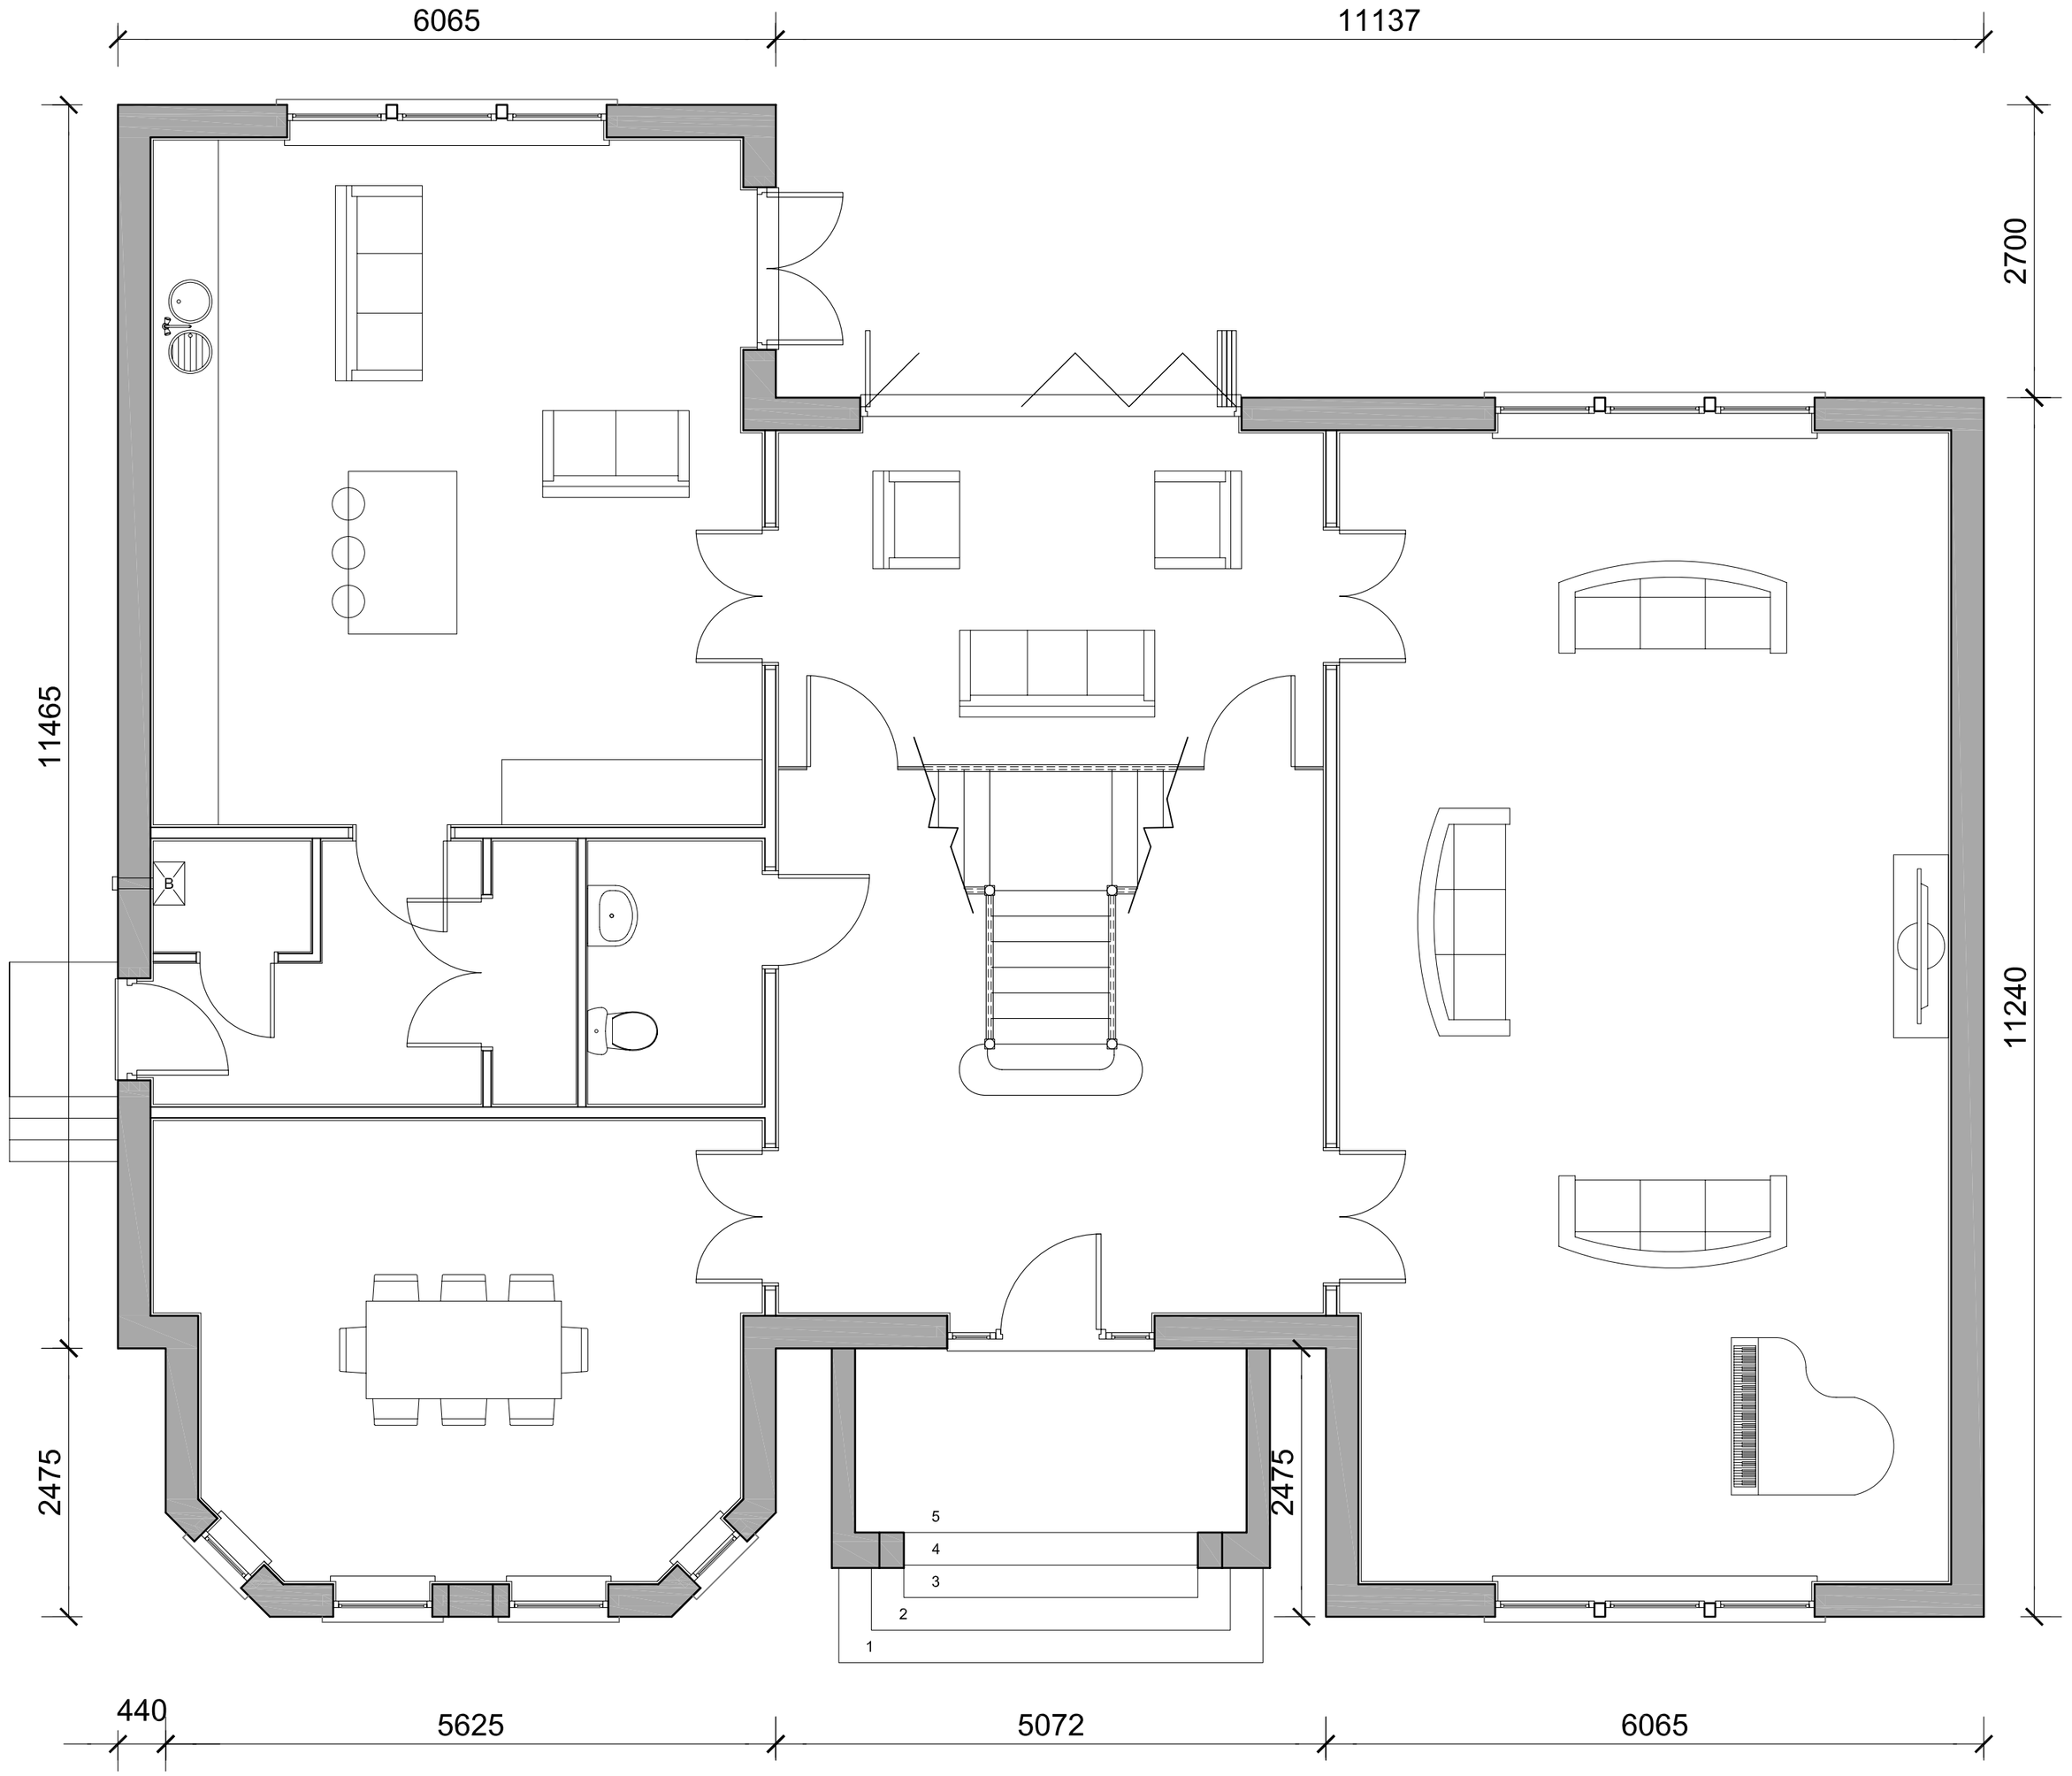


Proposed Dwelling at 48 Hemingfield Road, Wombwell for Mrs & Mrs Allert

Ground Floor Plan Scale - 1:50 @A2 dwg. no. HR/GF