

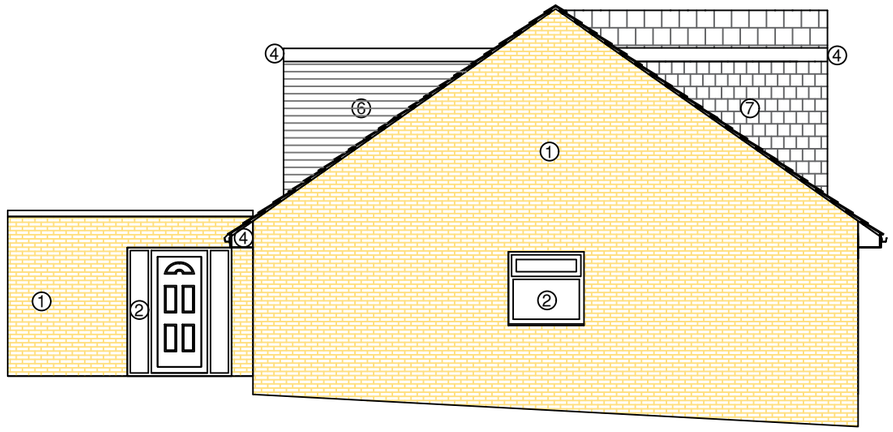



PROPOSED WEST ELEVATION

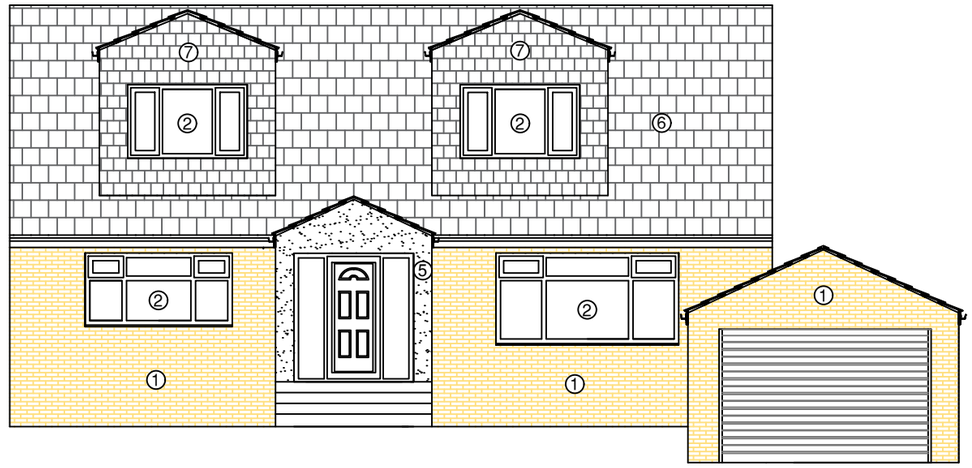

PROPOSED SOUTH ELEVATION

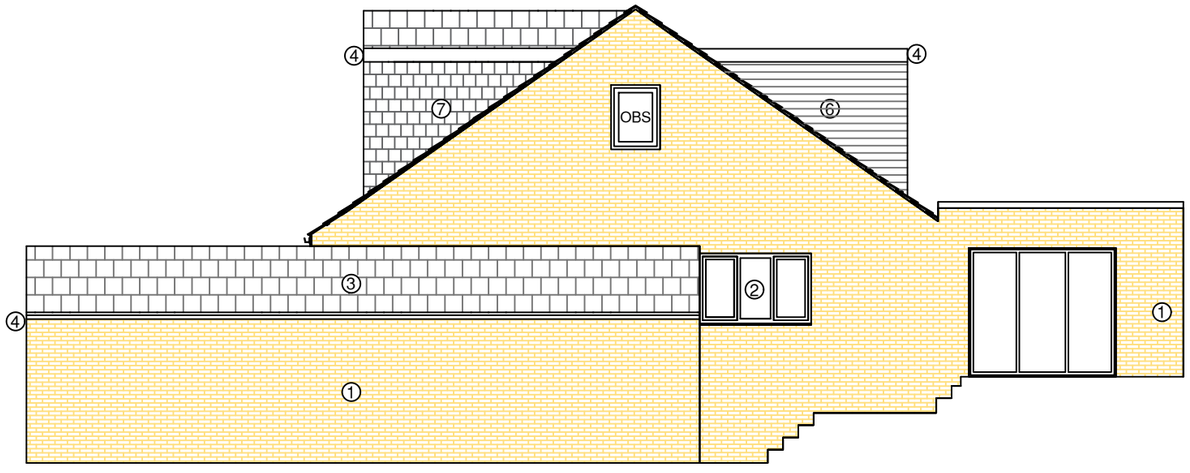

PROPOSED EAST ELEVATION

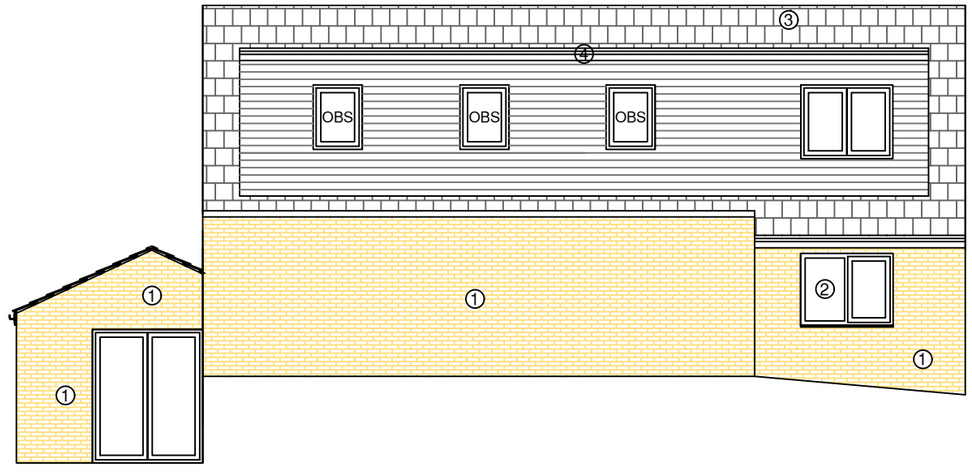

PROPOSED NORTH ELEVATION

KEY

1. Reconstituted Walling Stone - Split Faced Buff
2. UPVC Windows - Grey
3. Concrete Interlocking Roof Tiles - Grey
4. UPVC Fascia and Soffits - Grey
5. Through Colour Render - Chalk White
6. Cemetitious Cladding colour to match tiles
7. Hung Tiles - Grey



TITLE:	PROPOSED ELEVATIONS
SITE NAME:	11 WHARNCLIFFE ROAD
SITE ADDRESS:	11 WHARNCLIFFE ROAD HOYLAND BARNSLEY S74 0HP
JOB No: 0001	DATE: 04/03/2023
DRAWING No: 005	REV: N/A — SCALE: 1:100 (@ A3)
DRAWN BY: TS	ALL DIMENSIONS IN MM