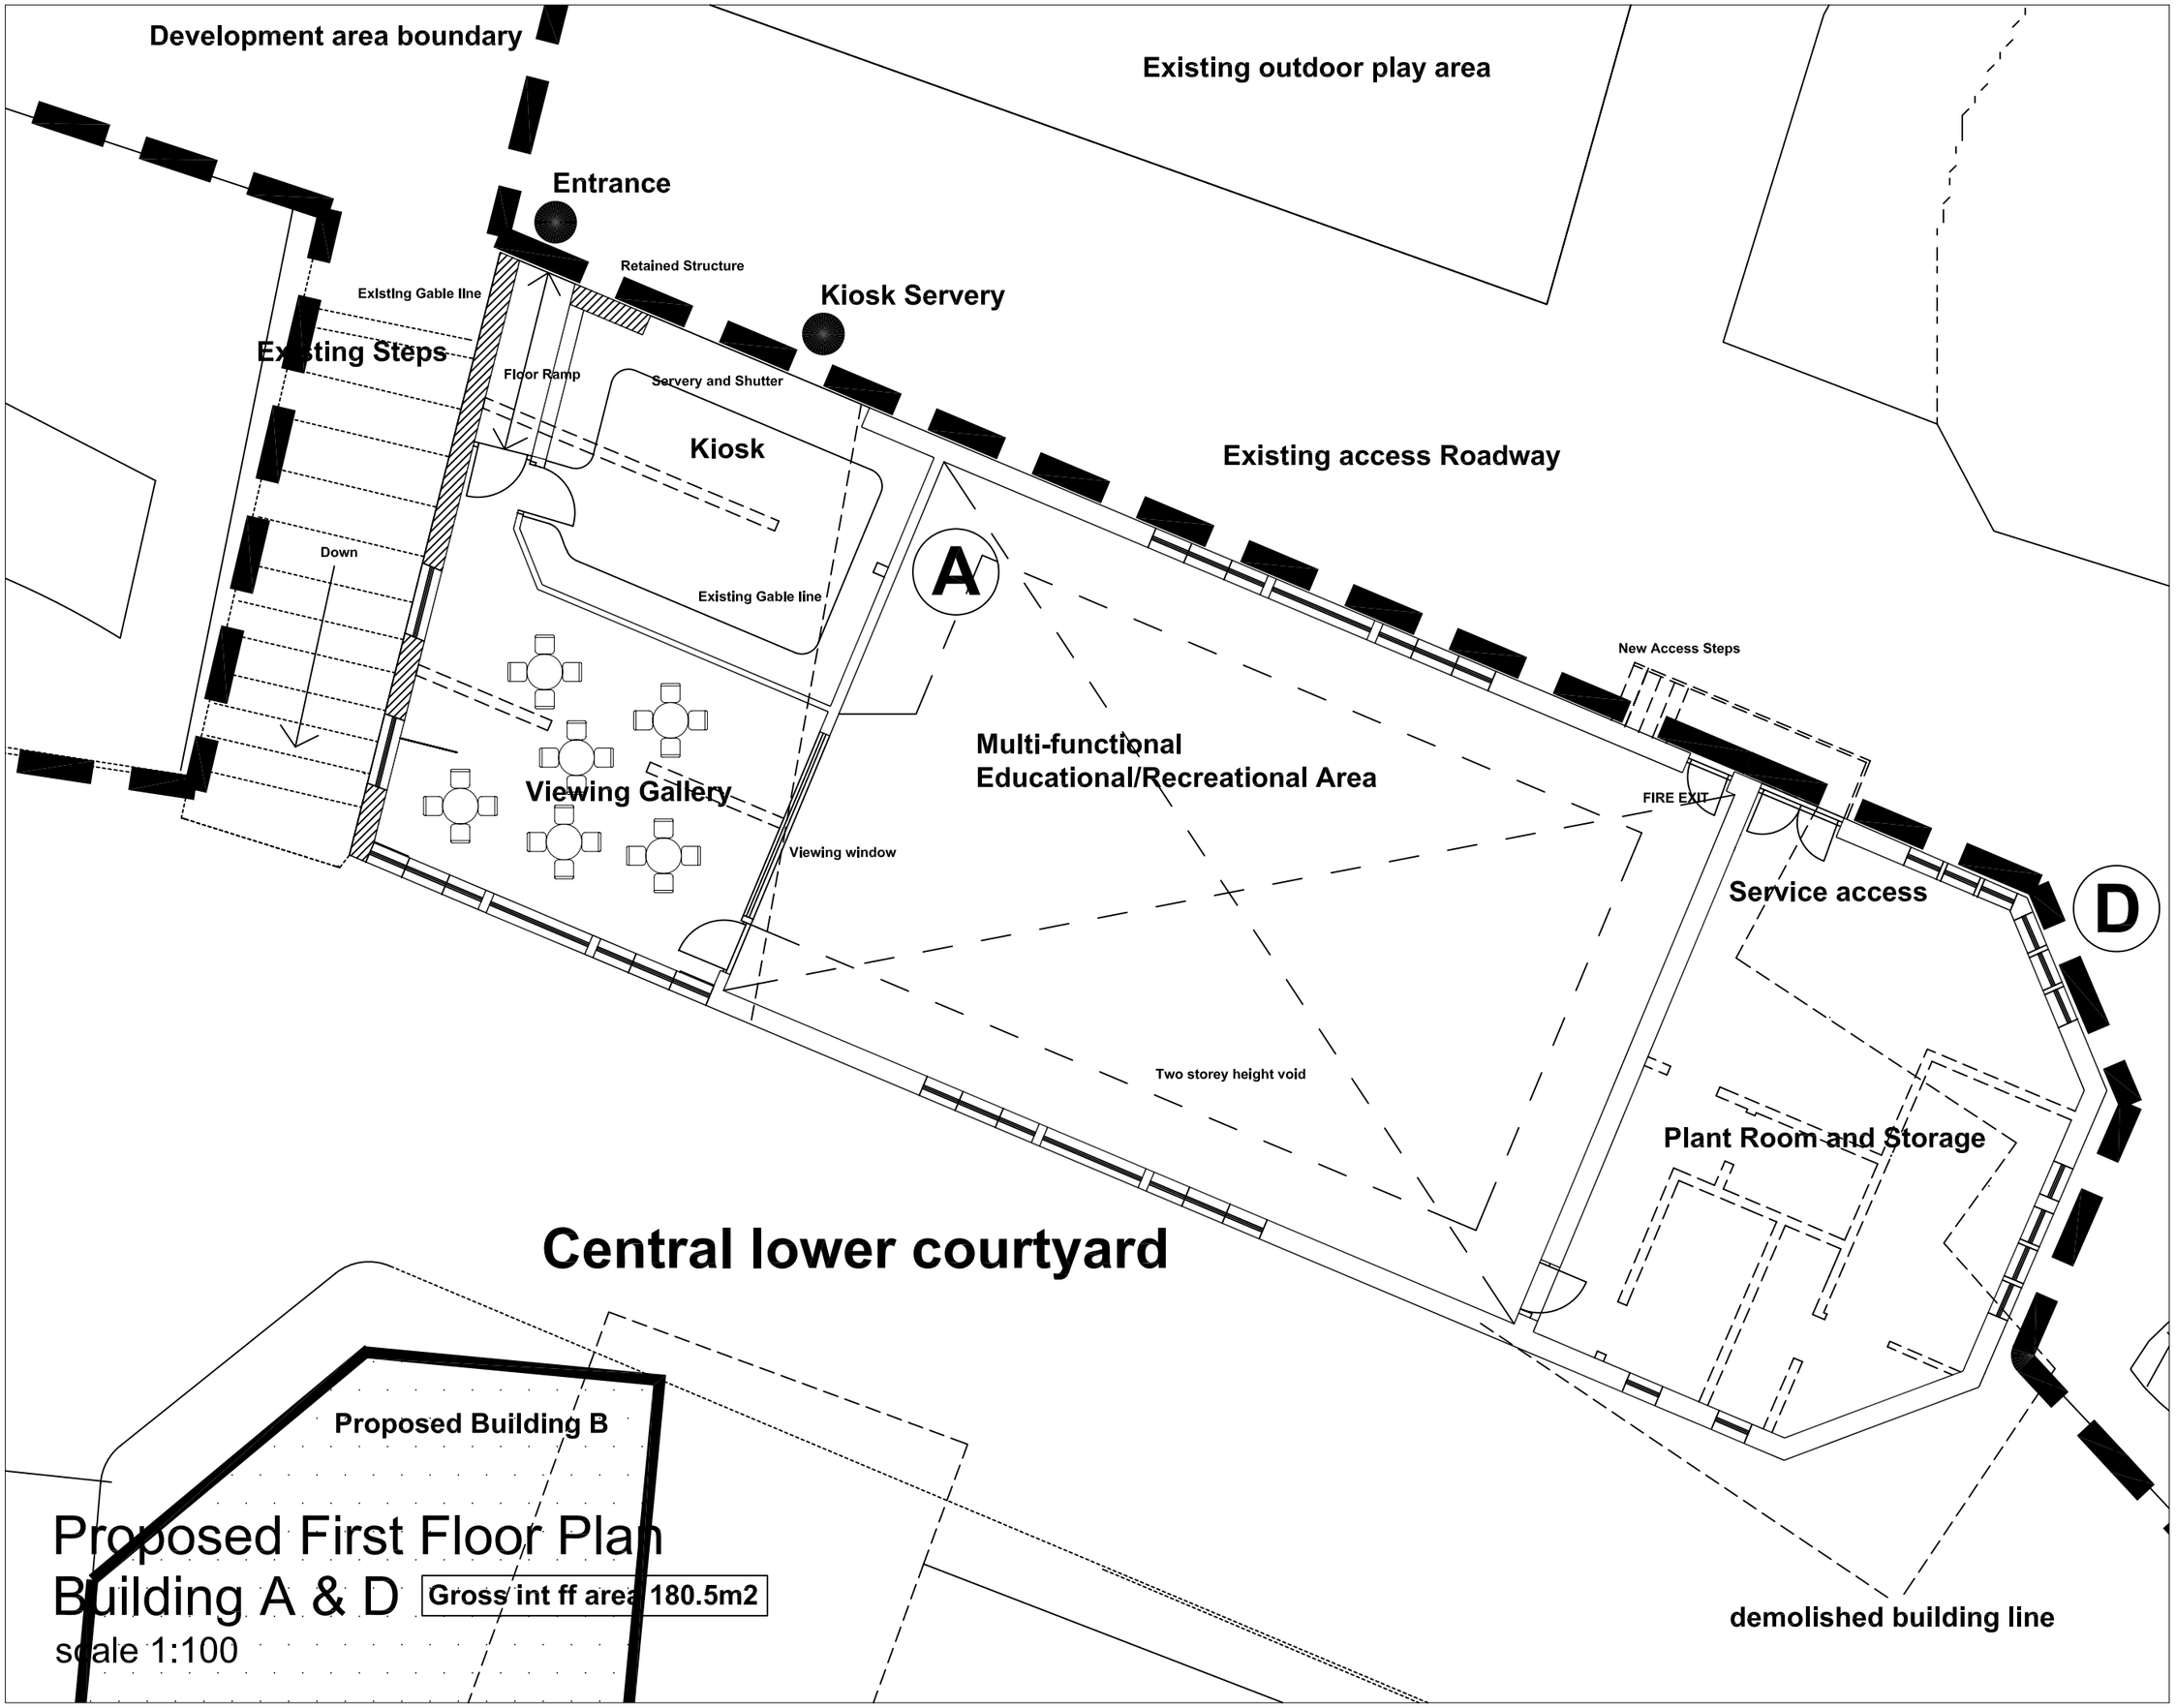



# Proposed First Floor Plan
# Building A & D

**Gross int ff area 180.5m2**

scale 1:100

**Notes:**

Copyright Reserved. This drawing must only be used for the client and location specified in the title block. It may not be copied by any third party without prior written consent from Walker Associates.

This drawing is only for the purposes described below and must not be used for any other purpose.

Do not scale from this drawing, all dimensions are in millimetres unless otherwise stated and should be considered as guides subject to on-site confirmation.

Prior to any work on site Walker Associates. must be contacted to check the validity of the drawing.

| Rev | Date | Amendment | By |
|---|---|---|---|
| | | | |

**PLANNING 01**

**Client:**
Cannon Hall Farm
Bark House Lane
Cawthorne
Barnsley

**Job:**
Multi-functional Educational/Recreational Development

**Drawing Title:**
First Floor Plan - Building A and D

**Drawing No:**
WA 015/PLNG/01/06

**Scale:**
1:100 @ A3

**Date:**
April 2013

**Drawn By:**
mlw

WALKER ASSOCIATES

5 New Hagg,
Oldfield Road,
Honley, Holmfirth,
Huddersfield,
West Yorkshire,
HD9 6RN

**Tel:** 01484 303800
**Email:**
enquiries.walkerassociates@gmail.com