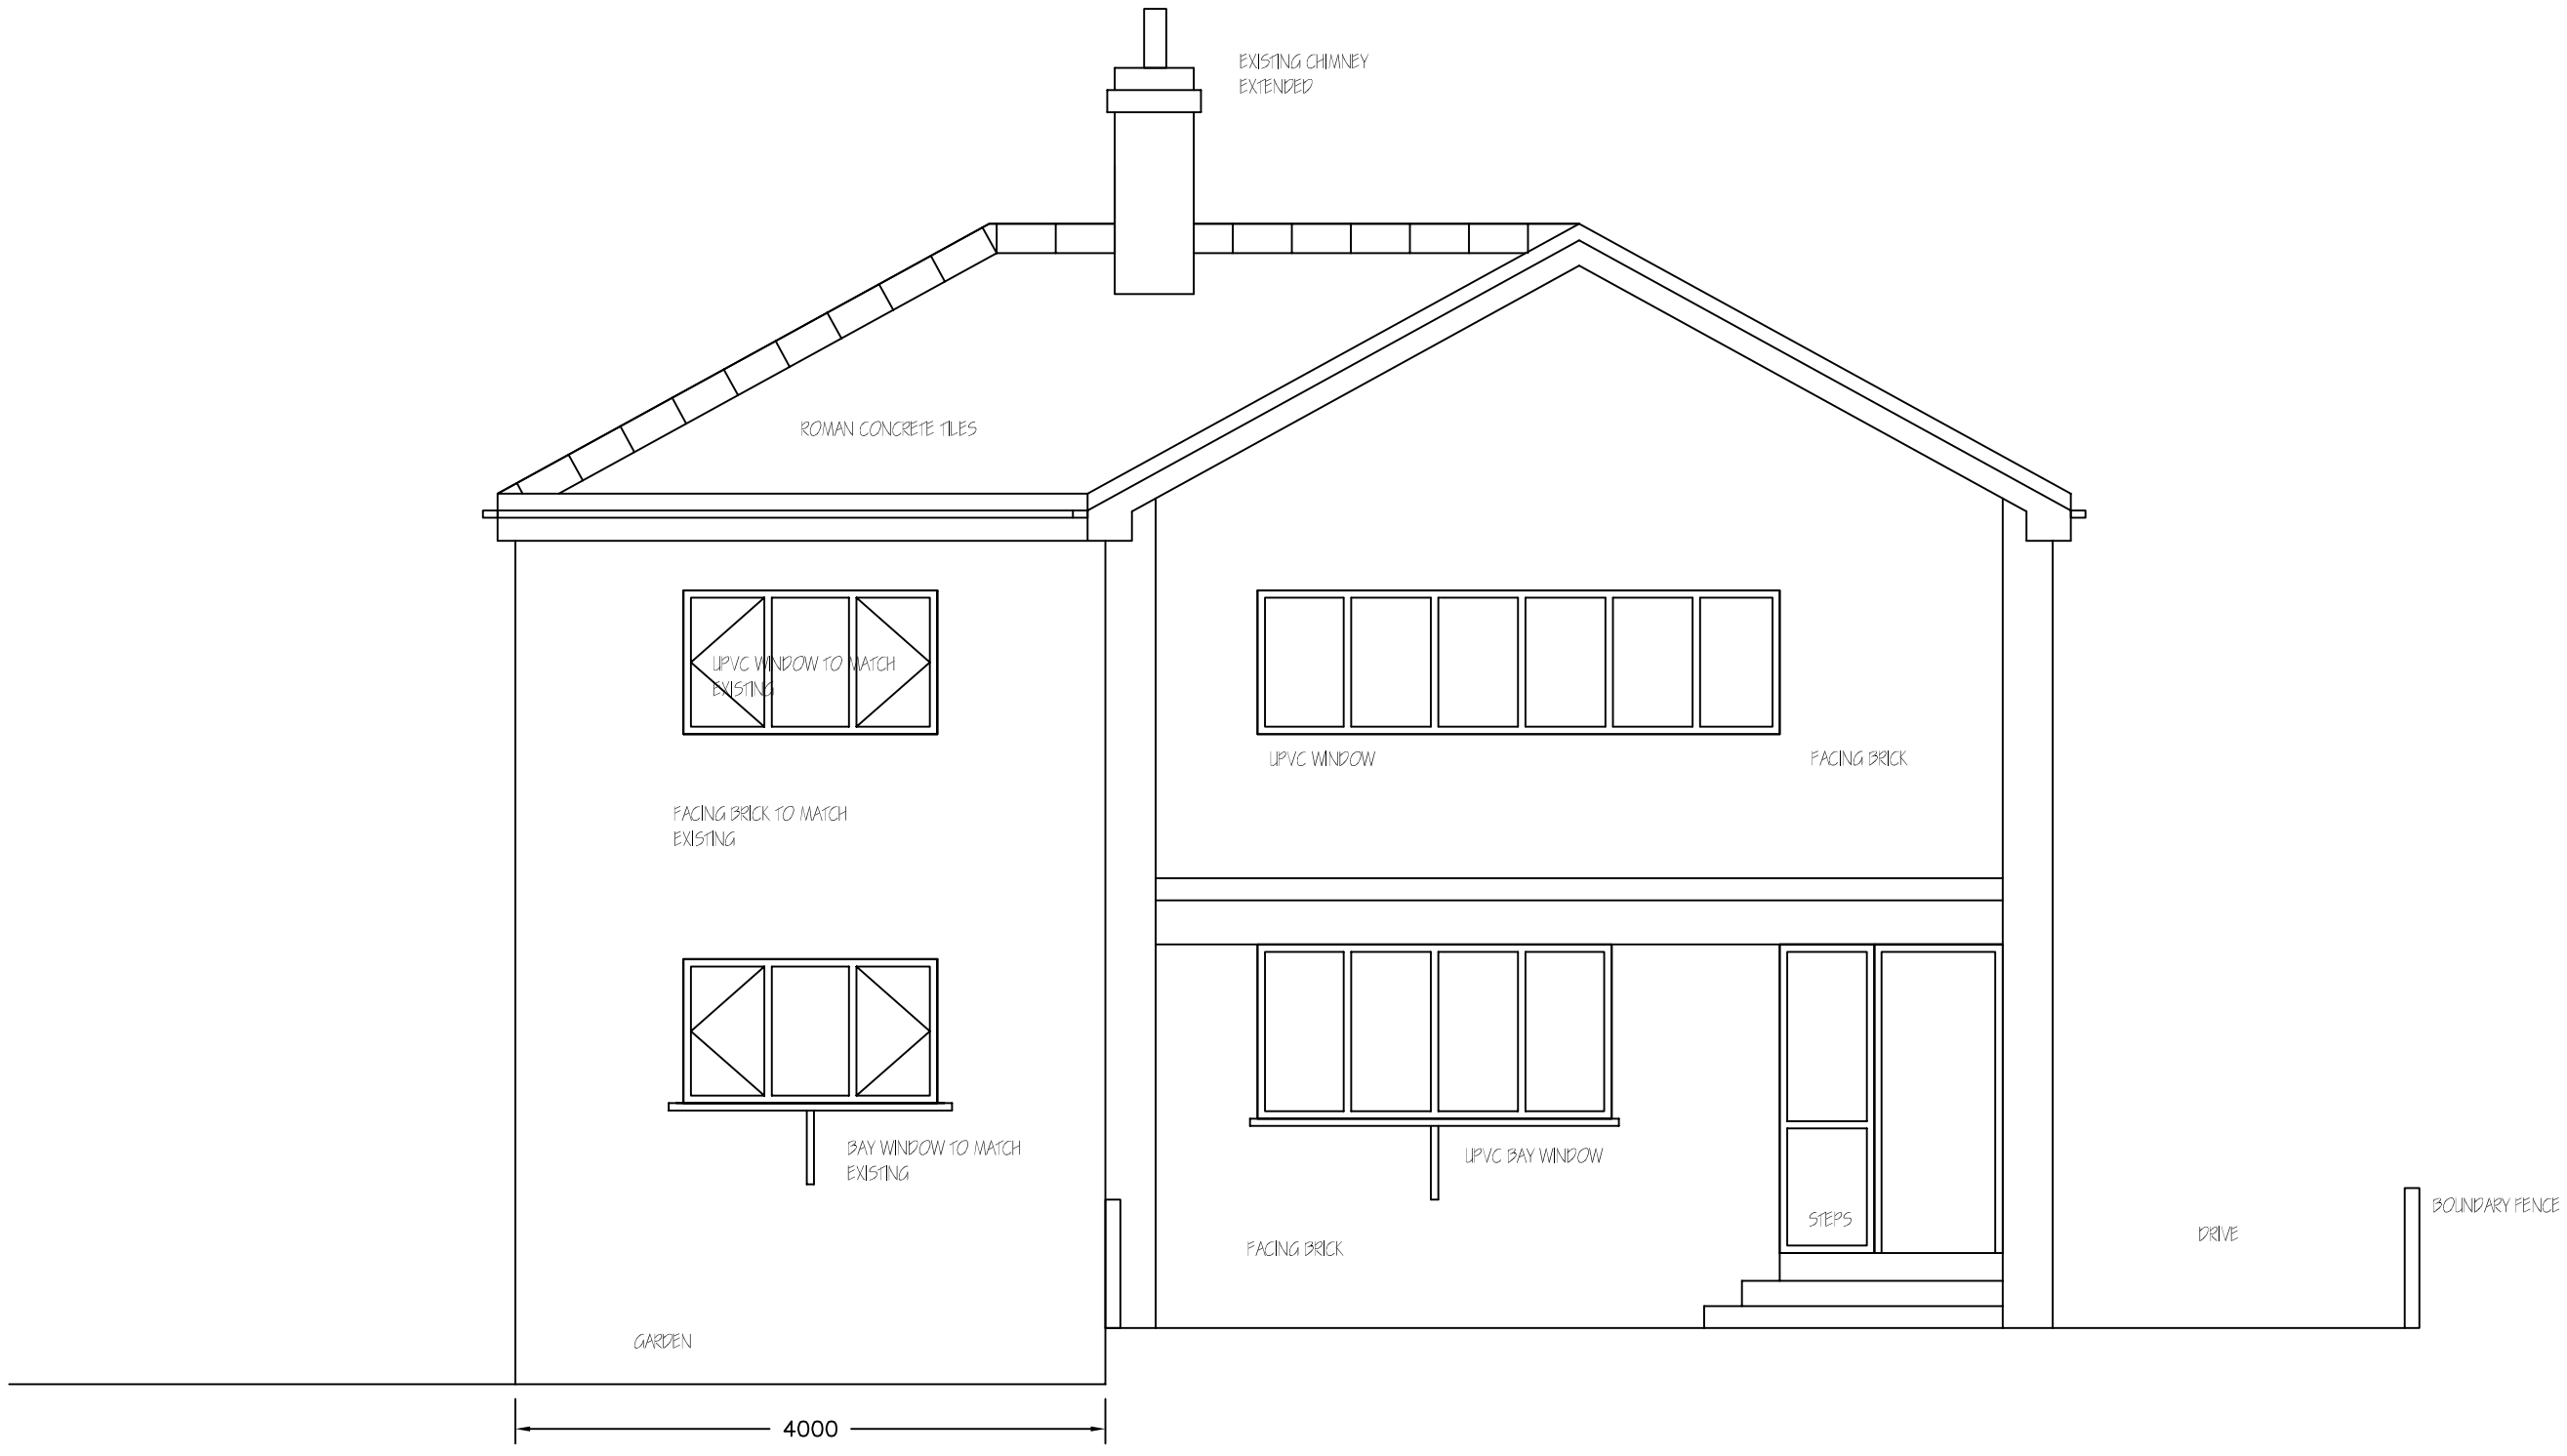


PROPOSED FRONT ELEVATION 1:50

Revisions	A. A----	00–00–
This drawing is for planning permission only and is not a construction drawing.		
Drawing Title	PROPOSED–ELEVATION	
Job No. - Dwg No.	SC/2013/7 . ——	
Client:	SHAUN CURTIS 19 MILANO RISE DARFIELD S73 9PH	
Scale.	1:50	