





ELEVATION A

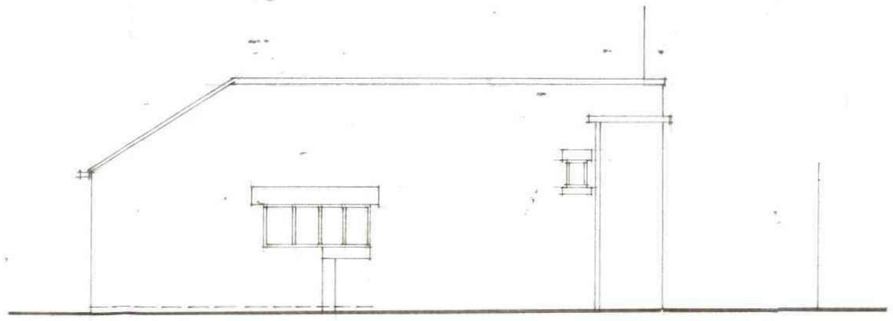


ELEVATION B

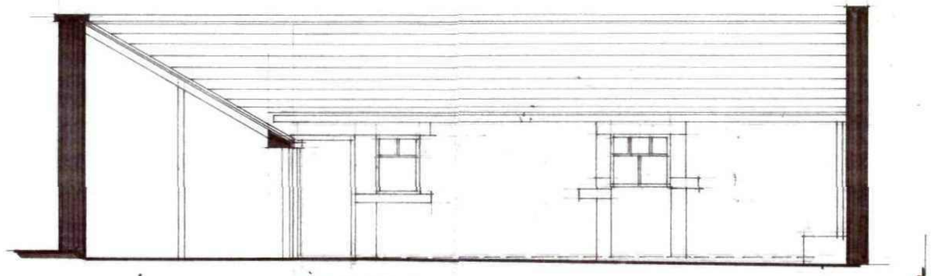


ELEVATION E

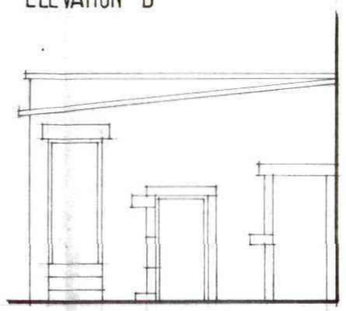


ELEVATION C

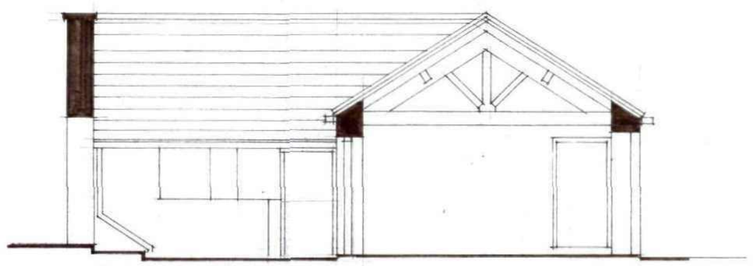


ELEVATION D

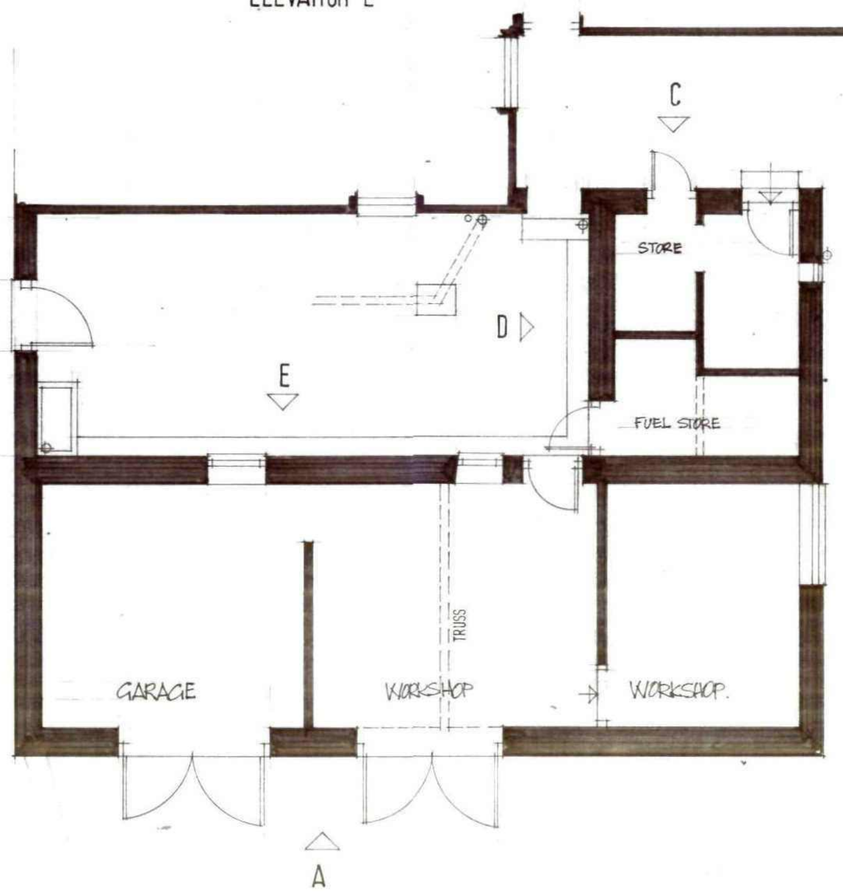


PLAN

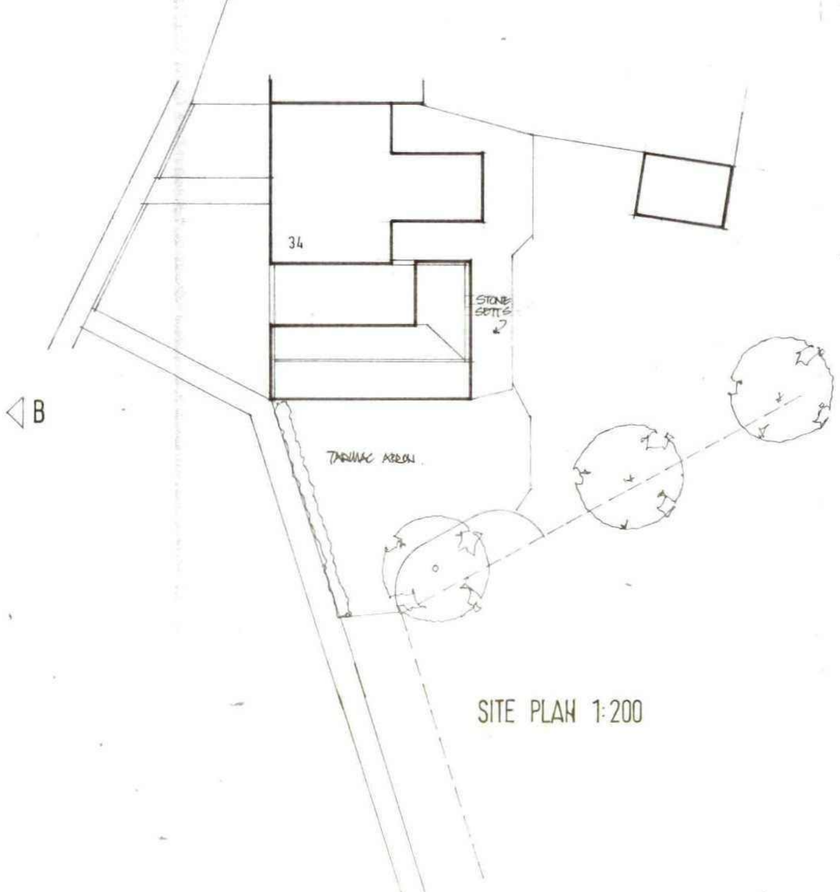


SITE PLAN 1:200

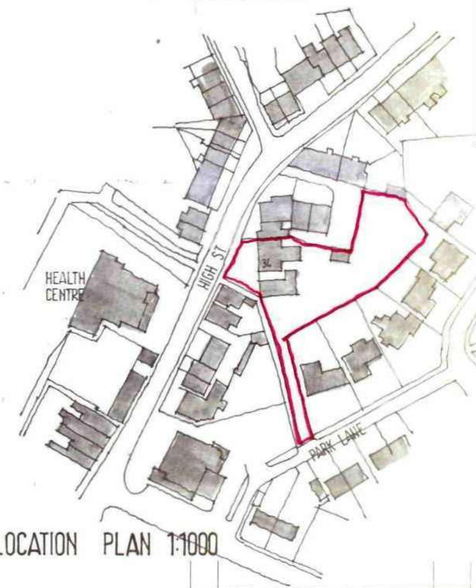


LOCATION PLAN 1:1000

BMBC
CORPORATE MAIL ROOM
12 MAR 2013
Received by: .....
ORIGINAL COPY

| Ref. | Revision | Date |
|---|---|---|

Client

MR & MRS A BEEVER

Project

CONVERSION OF OUTBUILDINGS
34 HIGH ST
PENISTONE


Title

SURVEY


Scale: 1:50 Drawn: SL

Date: SEPT 10 Drawing No: R/5/1


BDS
BUILDING DESIGN SERVICES
15 Hunters Avenue Barnsley S70 6PL
TEL: 01226 733224

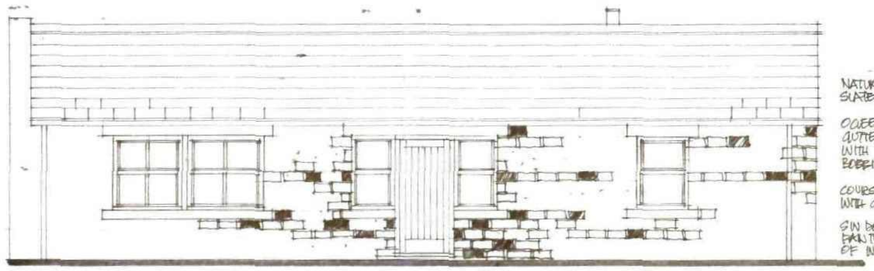



ELEVATION A

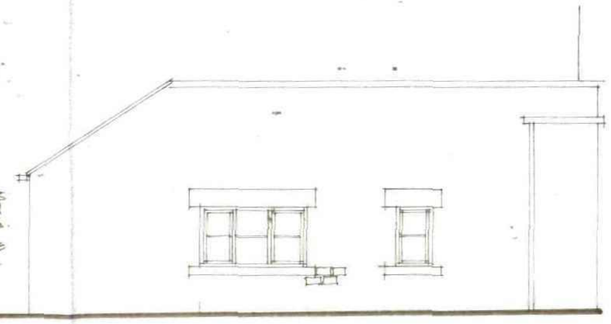


ELEVATION B

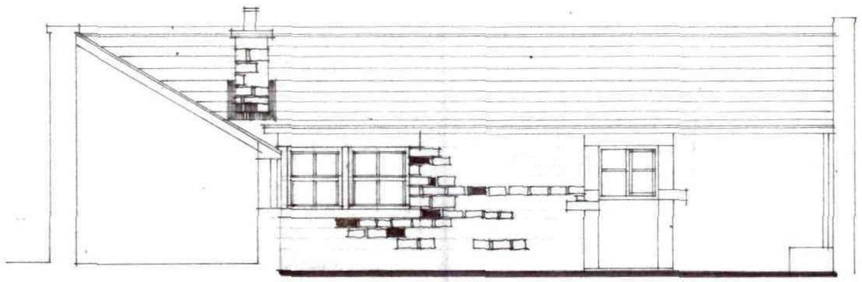


ELEVATION E

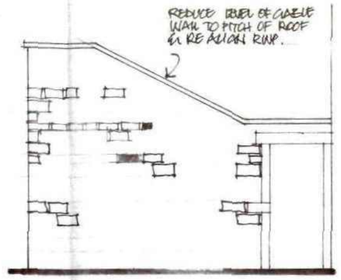


ELEVATION C

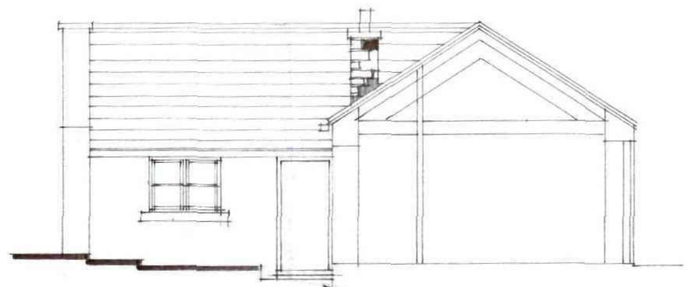

ELEVATION D

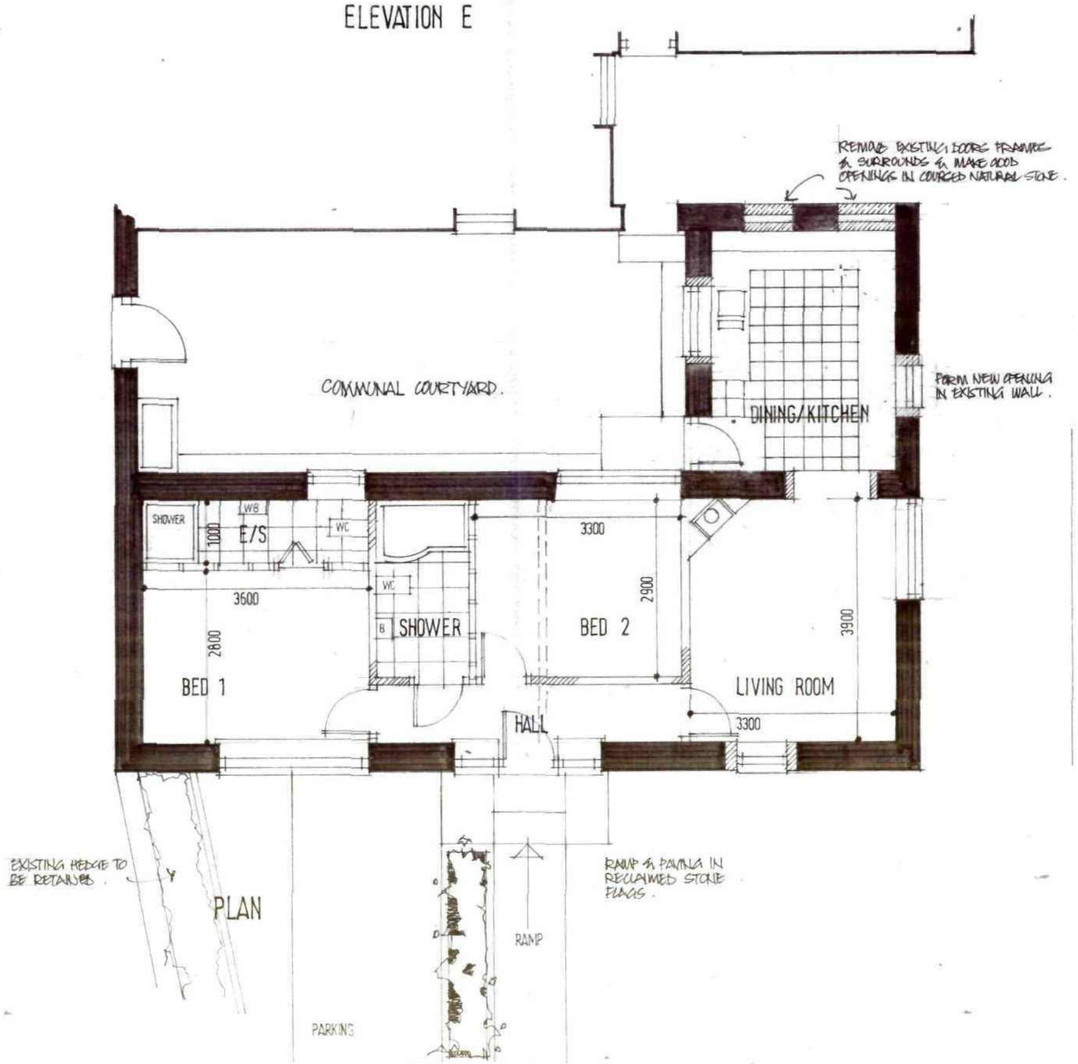





SITE PLAN 1:200

BMBC
CORPORATE MAIL ROOM
12 MAR 2013
Received by:
ORIGINAL COPY

| Ref | Revision | Date |
|---|---|---|

Client

MR & MRS A BEEVER

Project

CONVERSION OF OUTBUILDINGS
34 HIGH ST
PENISTONE

Title

OUTLINE PROPOSALS

Scale: 1:50 Drawn: SL

Date: SEPT 10 Drawing No: R/6/2

BDS
BUILDING DESIGN SERVICES
15 Hunters Avenue Barnsley S70 6PL
TEL: 01226 733224