
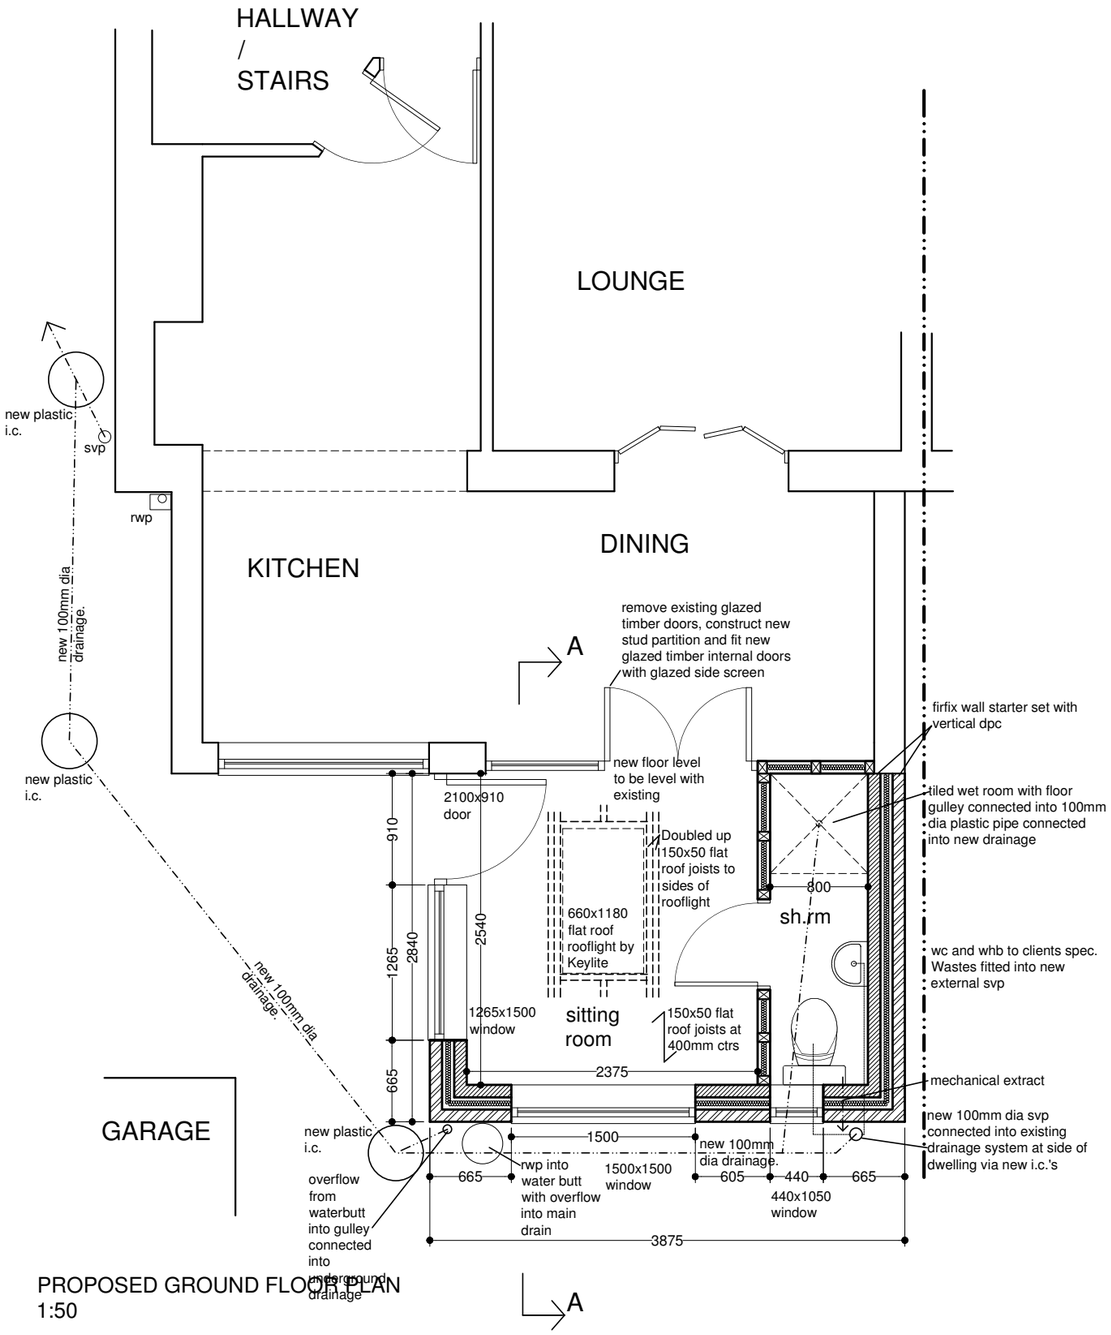


PROPOSED GROUND FLOOR PLAN
1:50

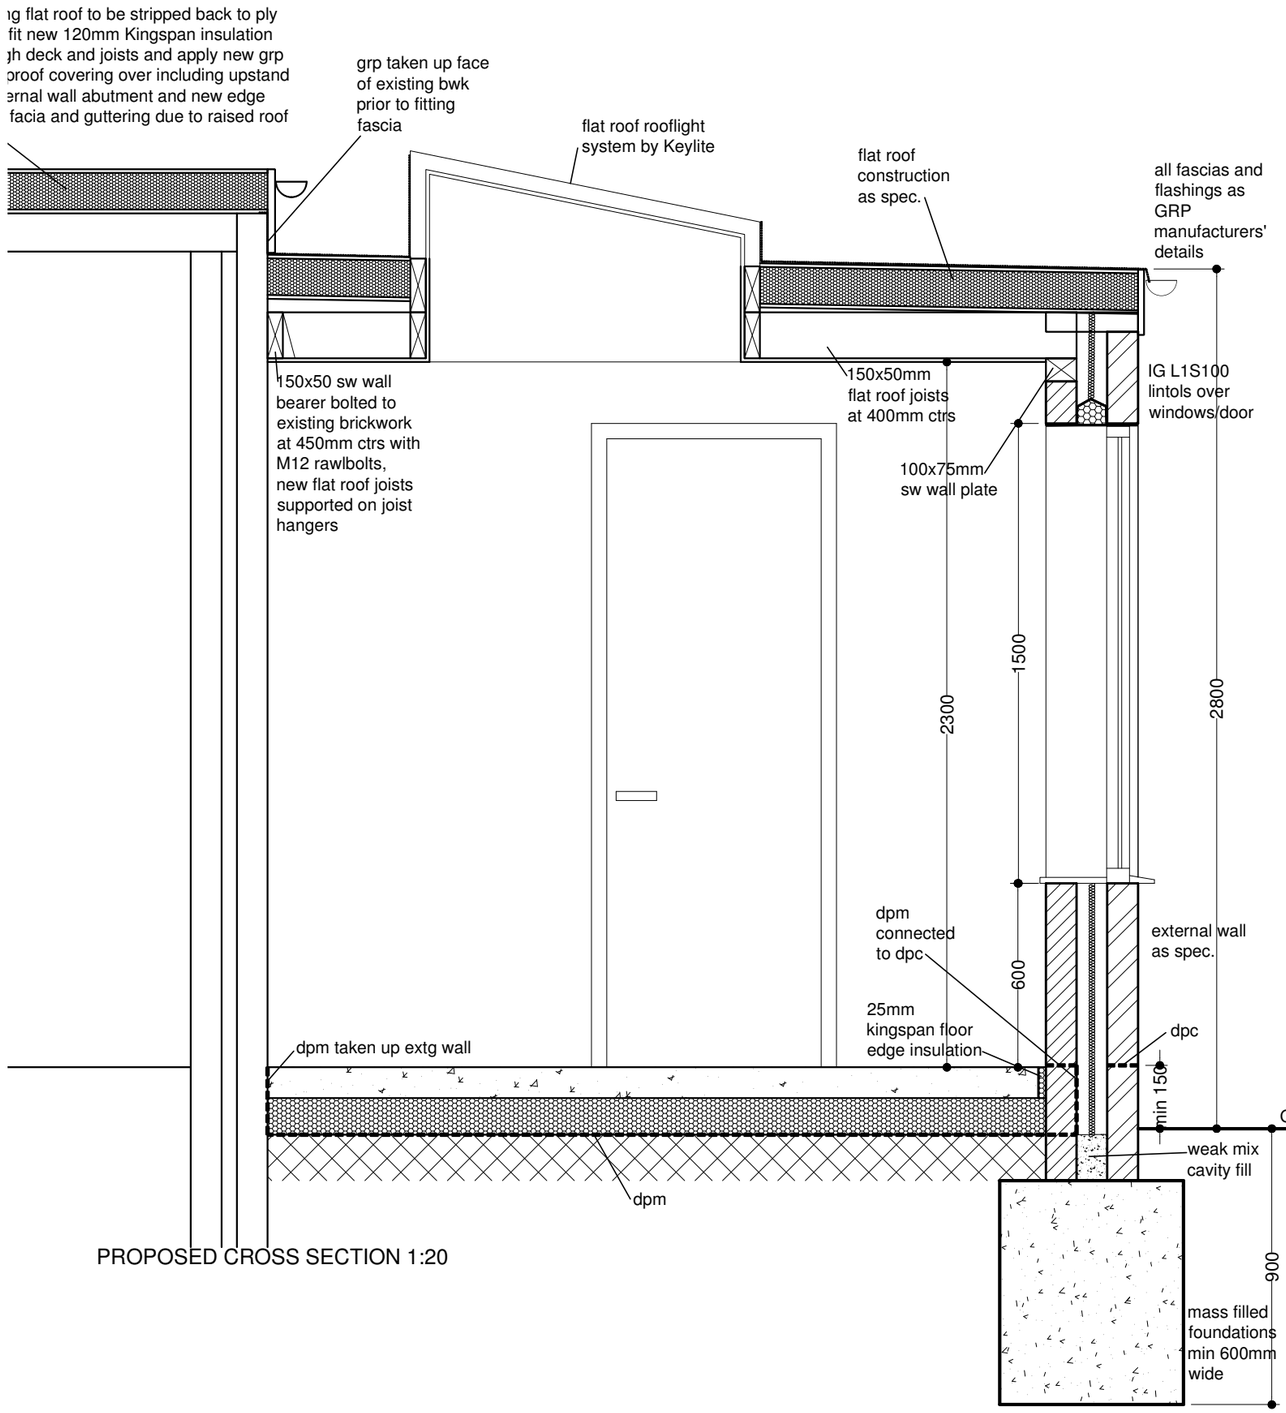

PROPOSED CROSS SECTION 1:20

31 The Croft, Elsecar, Barnsley S74 8EB	
EXTENSION TO DWELLING PROPOSED PLAN AND SECTION	
Date: March 2016	Scale: 1:50, 1:20@A3