
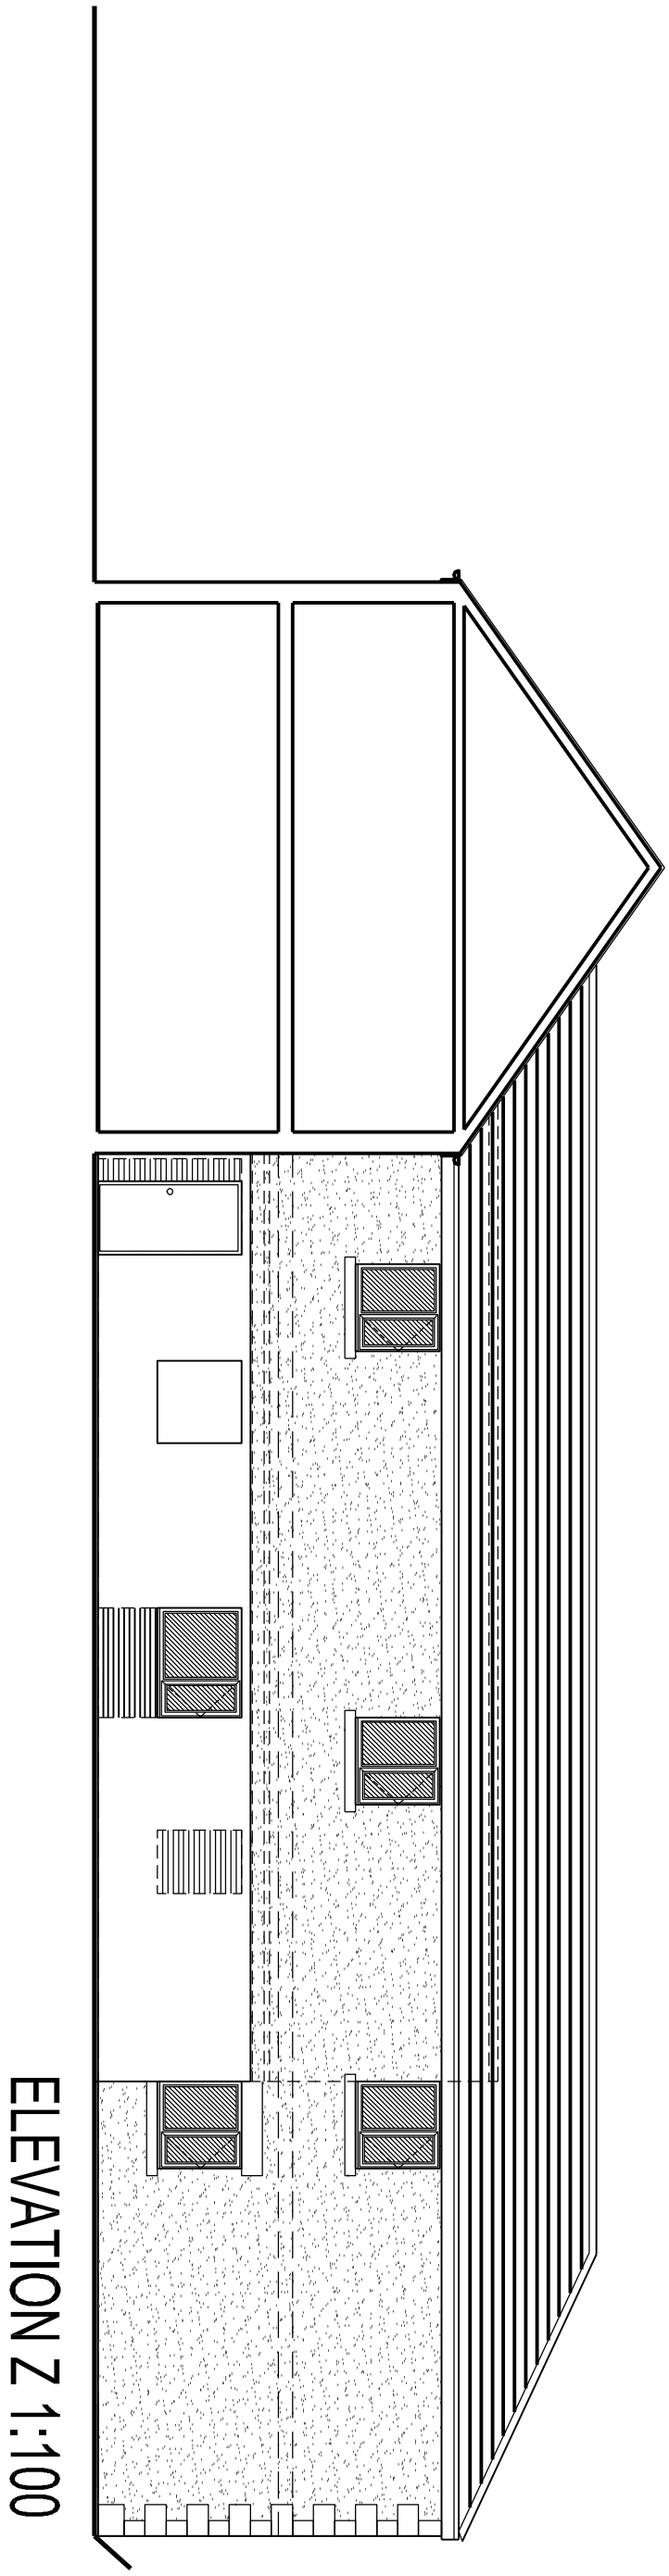


ELEVATION Z 1:100

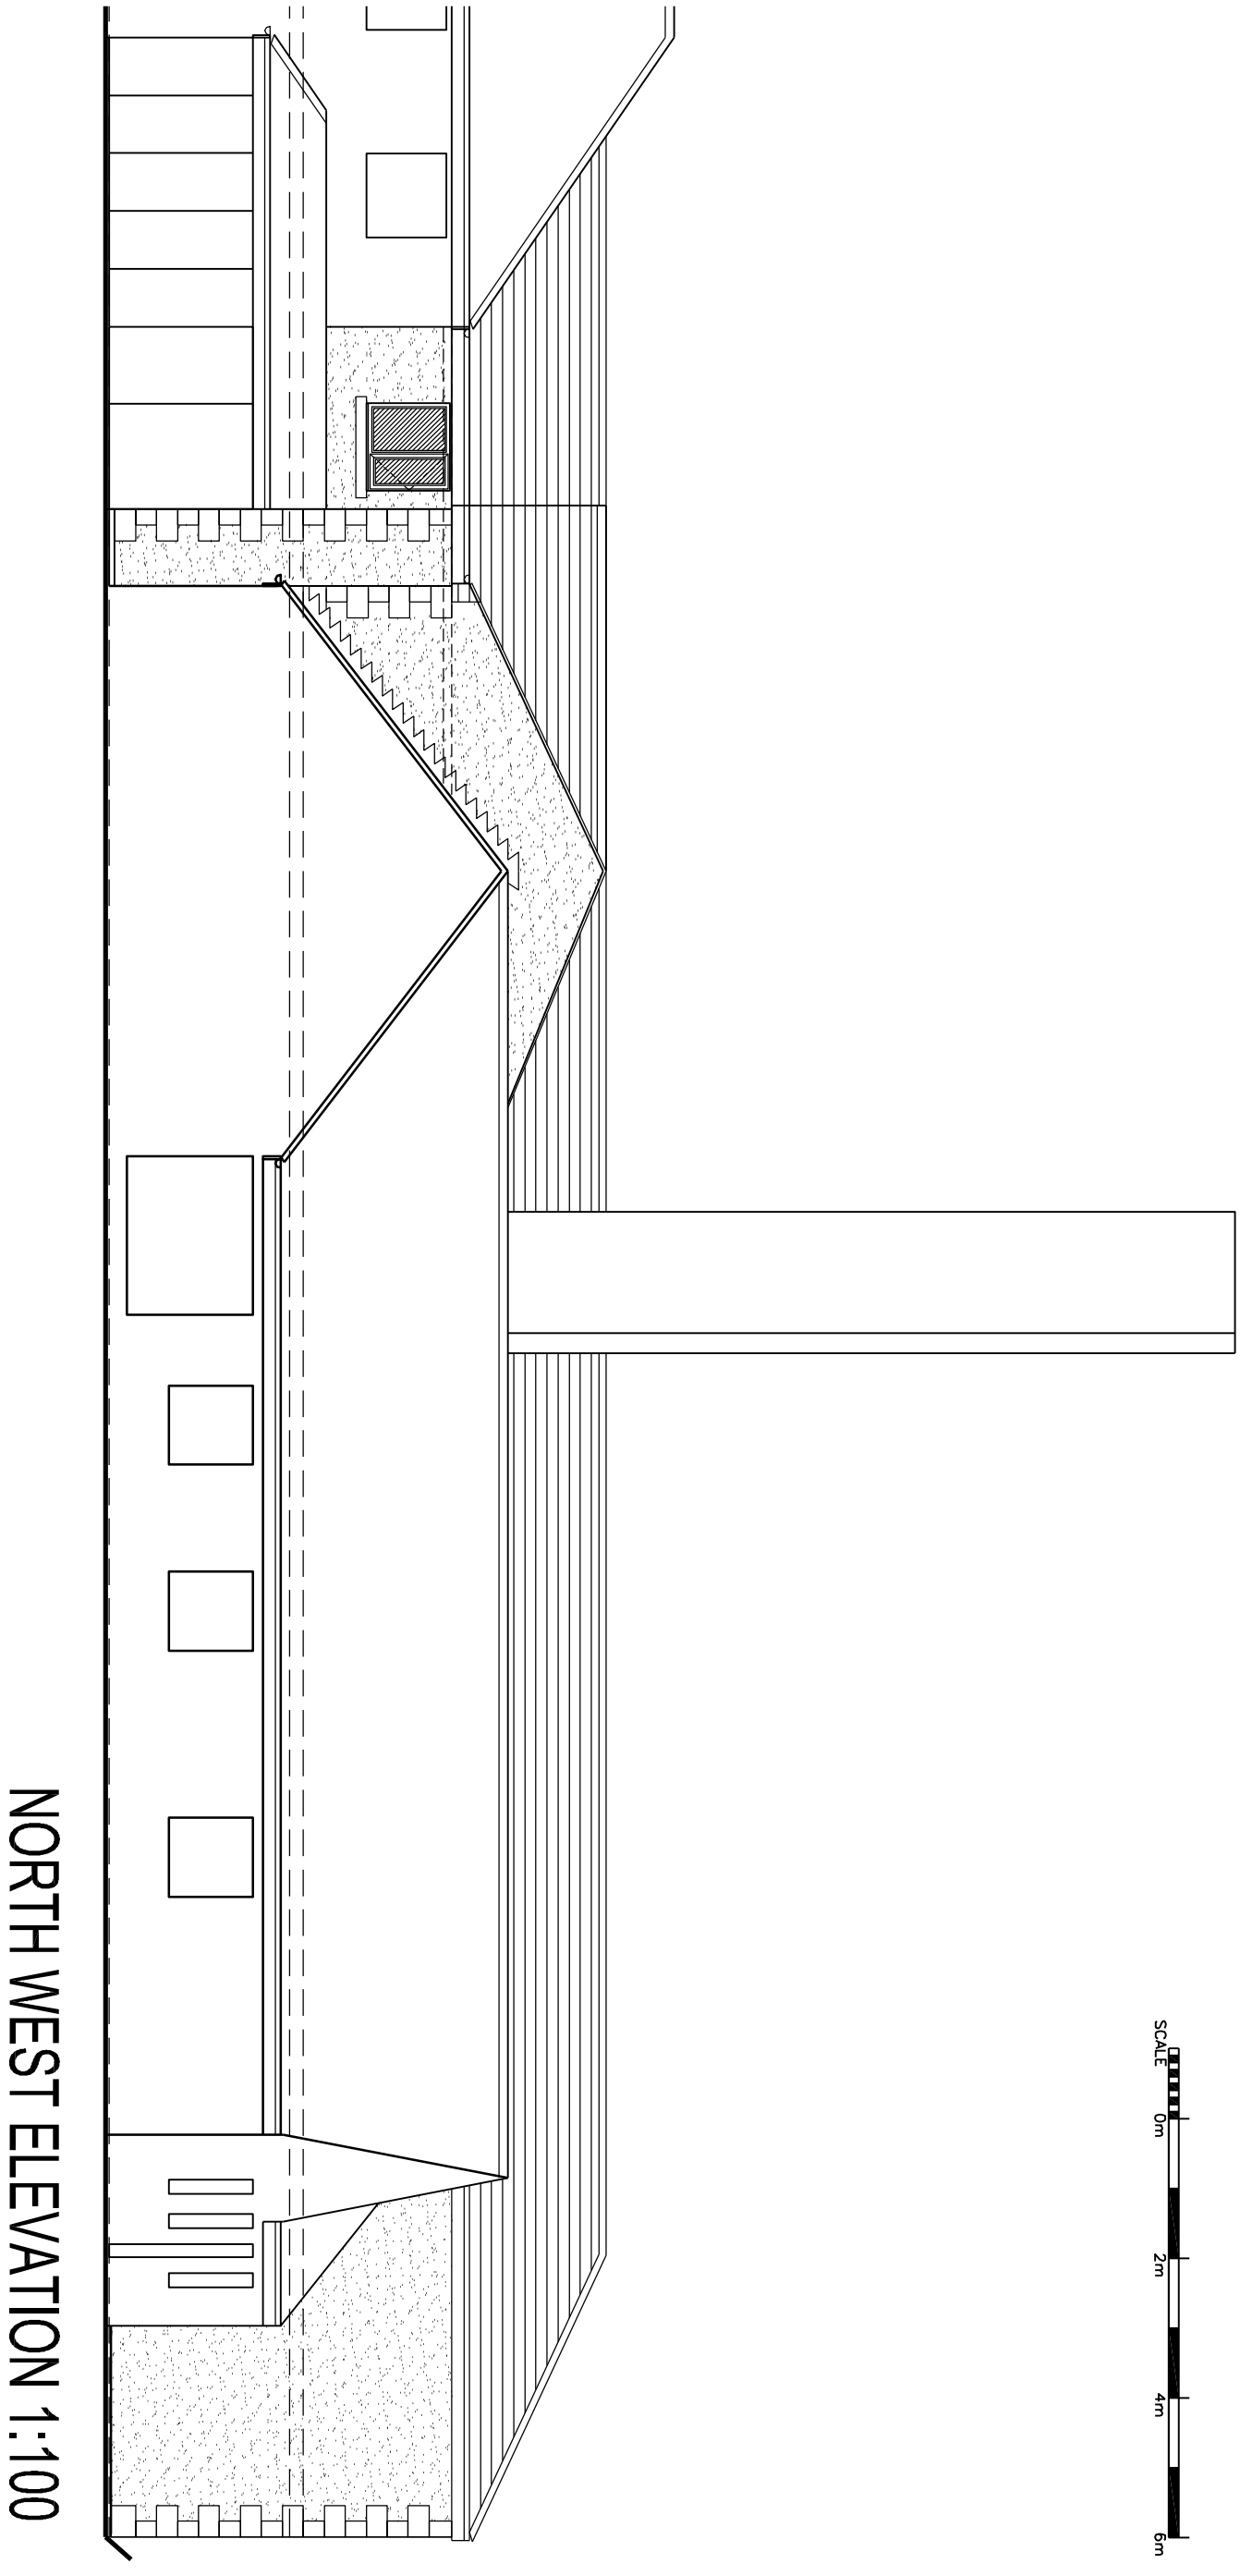

NORTH WEST ELEVATION 1:100

SCALE
0m
2m
4m
6m

Andromeda ARCHITECTURE 686 STANNINGTON ROAD SHEFFIELD S6 6AJ Tel: (0114) 2854 207	MR. B. KALAR AT, HAWTHORNE HOUSE, SCEPTONE GROVE, SHAFTON, S72 PROPOSED ENTRANCE / CAR PARK, PROPOSED EXSTENSIONS & ALTERATIONS TO HOME		
ELEVATIONS AS PROPOSED	SCALE 1:100	MARCH'09	04/0307/SK11.6A

© COPYRIGHT EXISTS ON THE DESIGNS AND INFORMATION SHOWN ON THIS DRAWING The contractor must verify all dimensions on site before making shop drawings or commencing work of any kind. No dimensions to be scaled from this drawing.

Create PDF with GO2PDF for free, if you wish to remove this line, click here to buy Virtual PDF Printer