
SCALE BAR 1:200

0.00m 1.00m 2.00m 3.00m 4.00m 5.00m 10.00m 20.00m

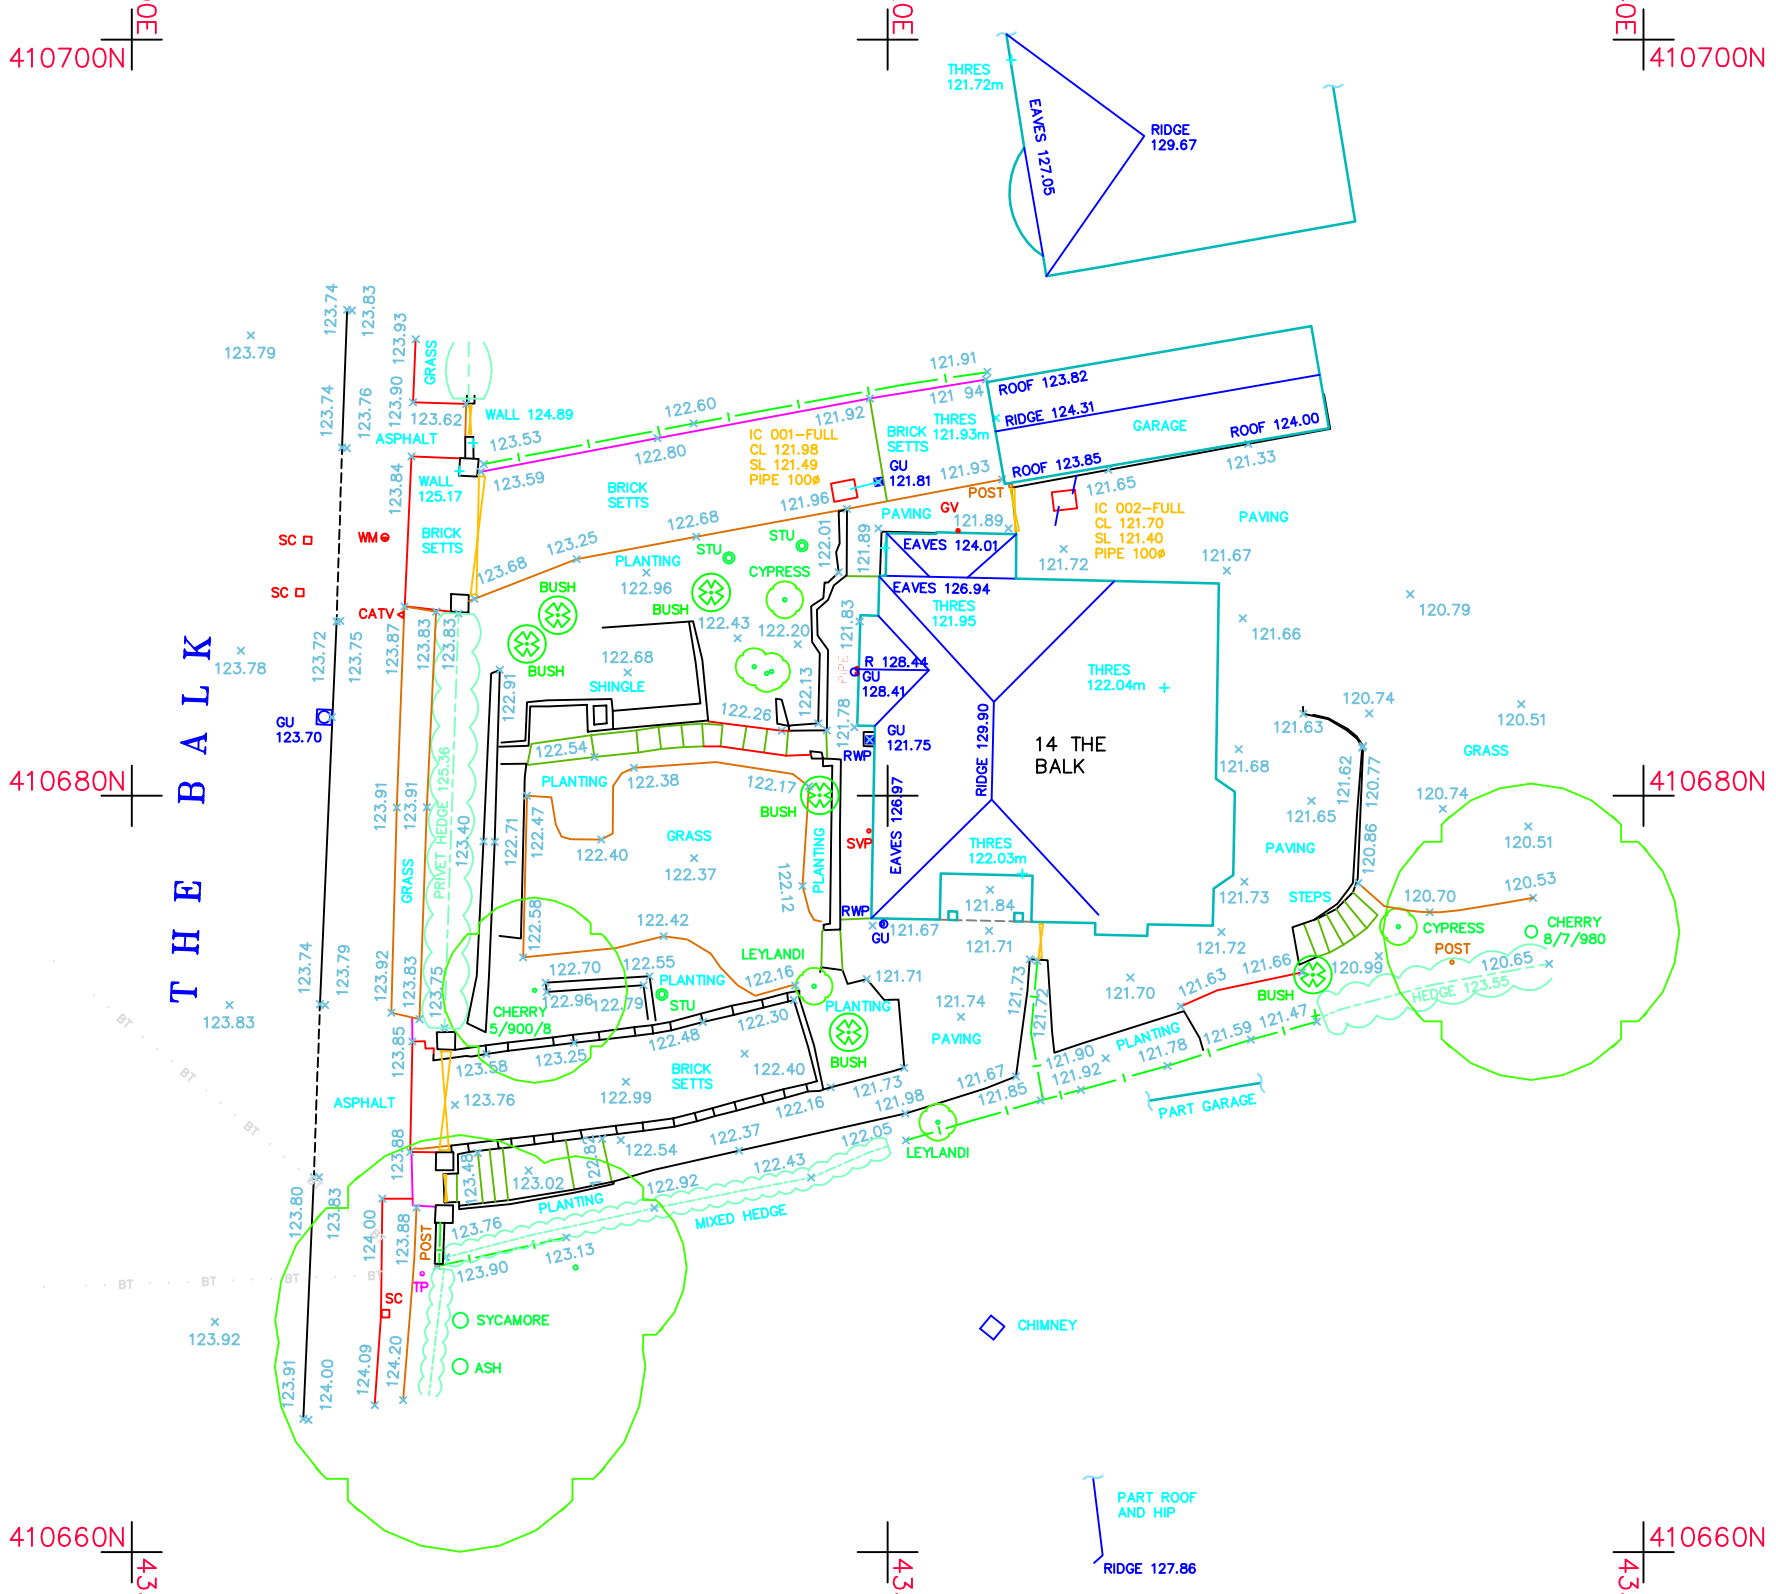

APPROXIMATE DIRECTION OF NORTH

GEOsurveys
Land and Measured Building Surveyors
73 CLAYWORTH DRIVE BESSACARR DONCASTER DN4 7BJ
(+44) 01302 53 40 40 (+44) 01302 53 40 60
(+44) 07846 53 53 06 www.geo-surveys.co.uk

© Copyright
This drawing is the sole copy right of GEOsurveys Ltd. Any discrepancies between this drawing and other information shall be reported to GEOsurveys Ltd. MODIFICATIONS to be made solely on Original Digital Media. Do not scale this drawing. Figured dimensions only are to be used.

Drawing Naming Convention:

Job No\Code\Dwg type\Location\Reference

Code:	13 = Existing		14 = Proposed	
Drawing Type:	B = Building		E = Elevation	
	S = Section		T = Topographical	
Location:	B = Basement		C = Reflected Ceiling Plan	
	E = External		FL = Suspended Floor Plan	
	G = Ground		F = Front Elevation	
	1 = First		S = Side Elevation	
	R = Roof		RE = Rear Elevation	
	M = Mezzanine		D = Drainage	
	AA = Section A-A		GA = General Layout	

Reference: Reference to individual dwg I.D. (e.g. Revision A)

Standard Abbreviations (where applicable):

AB	AIR BRICK	HT	HEATER
ACU	AIR CONDITIONING UNIT	HW	HOT WATER TANK
AH	ACCESS HATCH	HYD	FIRE HYDRANT
AP	ACCESS PANEL	IC	INSPECTION COVER
AV	AIR VALVE	IL	INVERT LEVEL
B	BOLLARD	I/R	IRON RAILINGS
BB	BELISHA BEACON	KO	KERB OUTLET
BH	BEAM HT	LP	LAMP POST
BT	BT COVER	MH	MANHOLE
BR	BOILER	MKR	MARKER POST
BSL	BEAM SOFFIT LEVEL	P	POST
B/W	BARBED WIRE	PI	PIPE
CATV	CABLE TV COVER	PM	PARKING METER
CB	CUPBOARD	PR	PLOT RATIO
C/B	CLOSE BOARDED	RAD	RADIATOR
CC	CEILING CHANGE	RE	RECESS HEAD HEIGHT
CHI	CLEAR INTERNAL HT	RFV	RAISED FLOOR VOID
C-H	CILL TO HEAD HT	RO	RODDING EYE
CL	COVER LEVEL	RS	ROLLER SHUTTER
C/L	CHAIN LINK	RWP	RAIN WATER PIPE
C/P	CHESTNUT PALING	SA	SITE AREA
DB	DOOR BASE HT	SC	STOP COCK
DH	DOOR HEAD HT	SI	SIGN
DR	DRAIN	SL	SOFFIT LEVEL
ELEC	ELECTRIC COVER	ST	STOP TAP
EP	ELECTRIC POLE	STMP	TREE STUMP
ER	EARTH ROD	SVP	SOIL VENT PIPE
EXF	EXTRACTOR FAN	SV	STOP VALVE
FA	FIRE ALARM	SW	STORM WATER
FL	FLOOD LIGHT	TCSU	TCSU COVER
F-C	FLOOR TO CILL HT	TELE	TELECOMMS COVER
F-H	FLOOR TO HEAD HT	TL	TRAFFIC LIGHT
F-S	FLOOR TO SPRING HT	TP	TELEGRAPH POLE
F-A	FLOOR TO APEX HT	UTL	UNABLE TO LOCATE
FW	FOUL WATER	UTR	UNABLE TO RAISE
GEA	GROSS EXTERNAL AREA	V	VENT
GIA	GROSS INTERNAL AREA	VP	VENT PIPE
GSA	GROSS SITE AREA	WA	WARDROBE
GU	GULLY	WM	WATER METER
GV	GAS VALVE	WT	WATER TAP

Station	Easting	Northing	Level	Station description
X1	433206.658	410687.506	123.791	P.K. Survey Nail
X2	433205.855	410670.965	123.880	P.K. Survey Nail
X3	433219.268	410668.995	121.941	P.K. Survey Nail
X4	433234.859	410668.011	120.536	P.K. Survey Nail
X5	433216.592	410672.794	122.372	P.K. Survey Nail
X6	433229.224	410675.570	121.684	P.K. Survey Nail

Rev	Date	By	Description

Client:
MR JOHN MASON

Project:
14 THE BALK
STAINCROSS
BARNSLEY

Drawing Title:
TOPOGRAPHICAL SURVEY

Drawing No:	Job No:	Date Surveyed:
17014-13-T-E	17014	23 MARCH 17
Scale:	**Sheet No:**	**Status:**
1:200@A3	1 of 1	FINAL
Surveyor:	**Drawn:**	**Checked:**
MBH	MBH	QA

Rev: