
Drawing No.	Rev No.
MPH003 -001	

N


W E

S

INDICATIVE ONLY

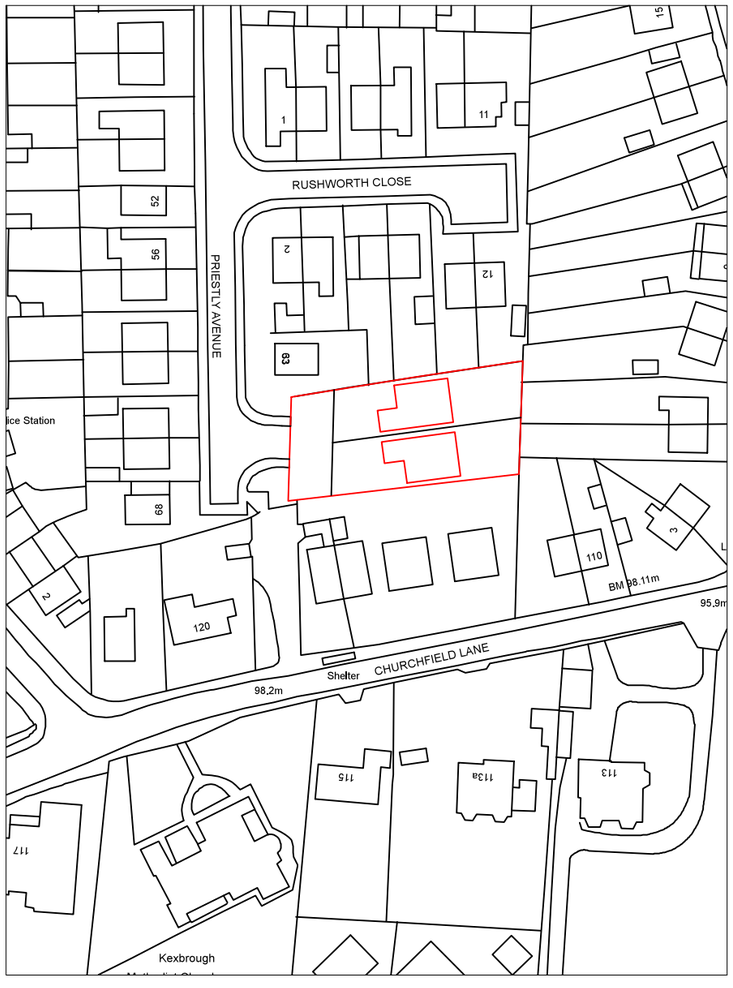

LOACATION PLAN
SCALE 1:1250 AT A3

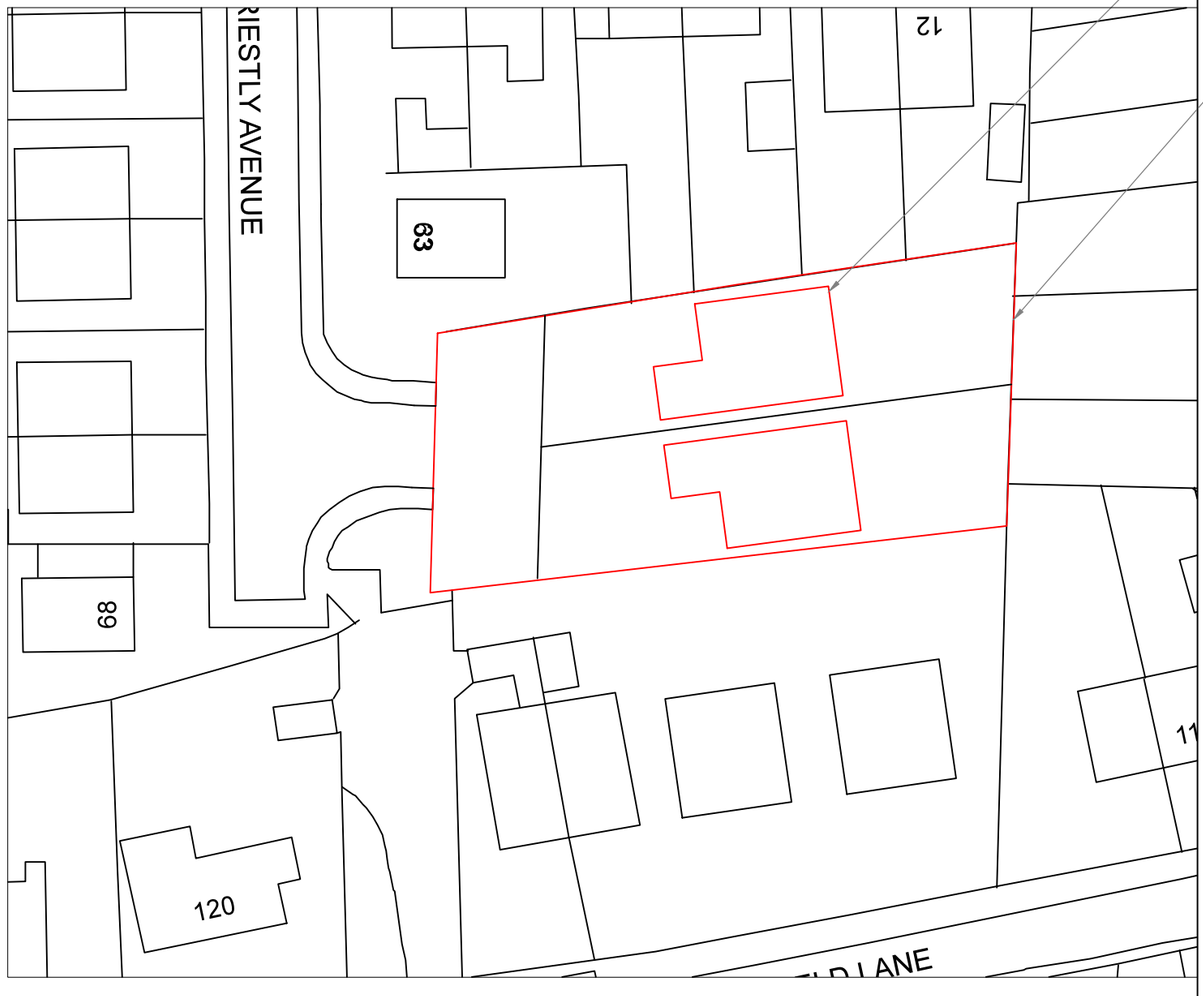

SITE PLAN
SCALE 1:500 AT A3

DO NOT SCALE: Contractor to check all dimensions and report any omissions or errors

NOTES

PROPOSED BUNGALOW AREA 116m^2

SITE AREA 1000m^2

Rev	Description	By	Chk	App	Date

JRB DESIGNS Ltd
1 Saville Road
Cudworth
Barnsley
S72 8LT
Tel: 01226 383542
Fax: 01226 380078
Mob: 07970 541192
Email: john@jrbdesigns.co.uk

This drawing is copyright. © jrbdesigns Ltd.

Client
MR. P HINDLEY

Drawing Title
SITE PLANS

Address
LAND ADJACENT TO 116
CHURCHFIELD LANE
DARTON BARNSLEY
S75 5

Project Title:
2 NEW DETACHED BUNGALOWS

Purpose of Issue:
PLANNING

Drawing Status
FIRST ISSUE

Scale at A3	Drawn By	Date	
AS SHOWN	JRB	23/05/2018	
Checked By	Date 23/05/2018	Approved By	Date 23/05/2018
Project No. MPH003	Drawing No. 001	Revision -	

APPROVAL [X] INFORMATION [ ] TENDER [ ] CONTRACT [ ] CONSTRUCTION [ ]