

MATERIAL
SCHEDULE


Walls – Natural stone with areas of brickwork and blockwork
Roof – Slate with areas of corrugated fibre cement roof sheets
Windows/Doors – Timber
Rainwater goods – uPVC

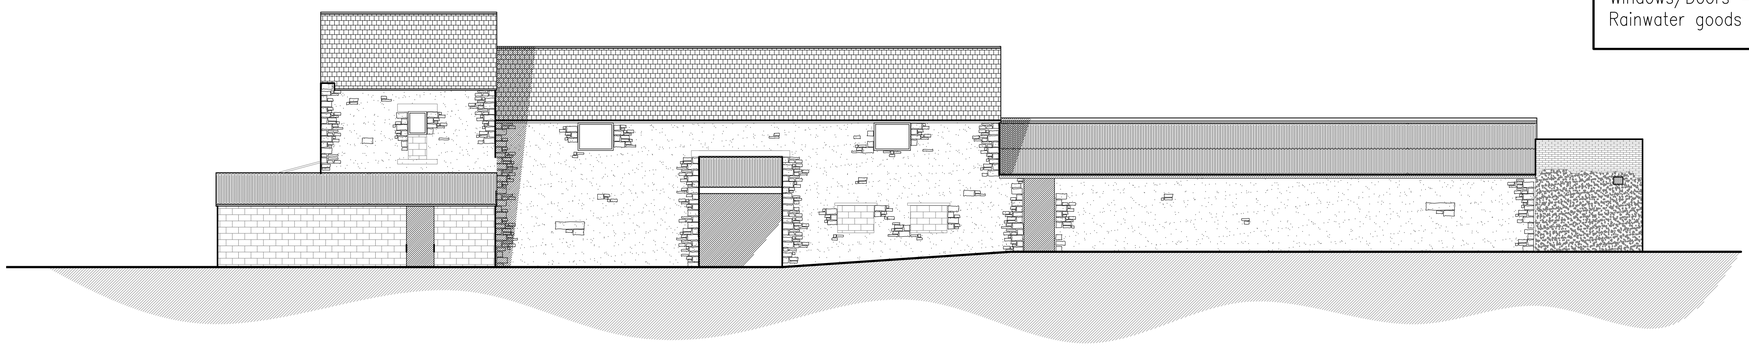


NORTH ELEVATION
Scale 1:100

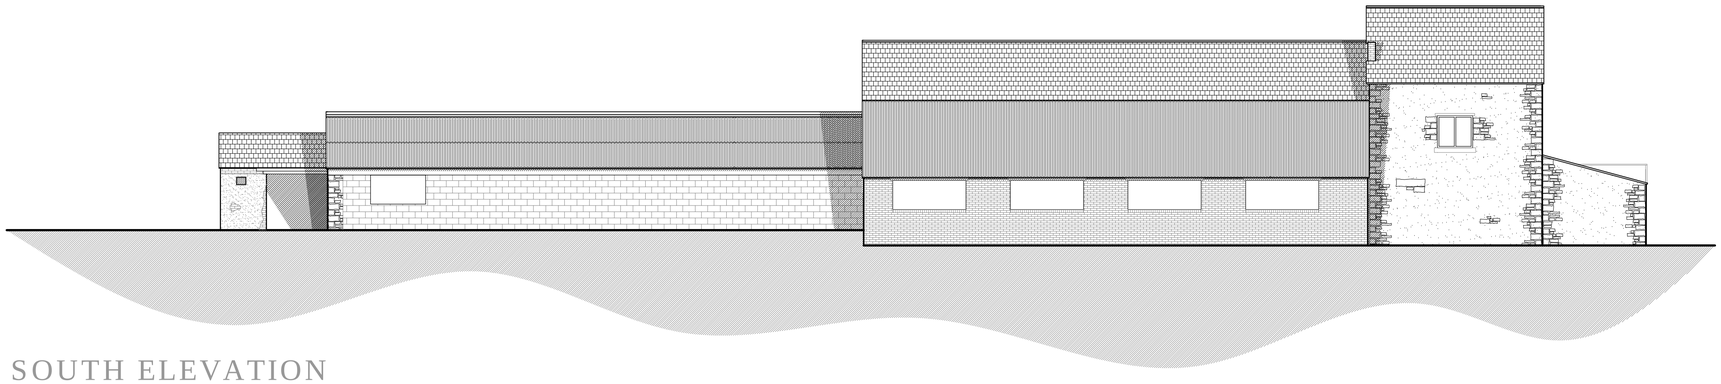

SOUTH ELEVATION
Scale 1:100

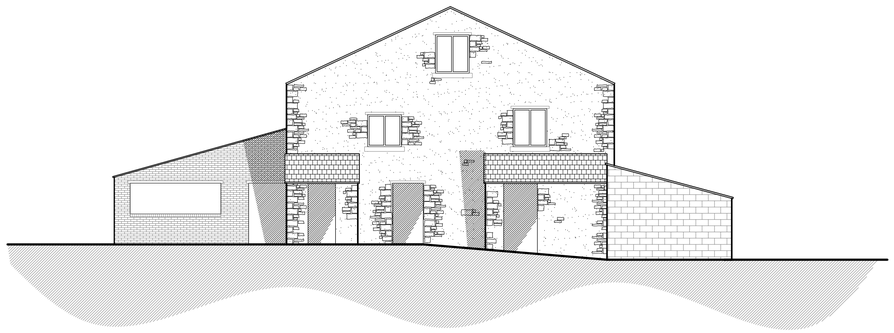

EAST ELEVATION
Scale 1:100

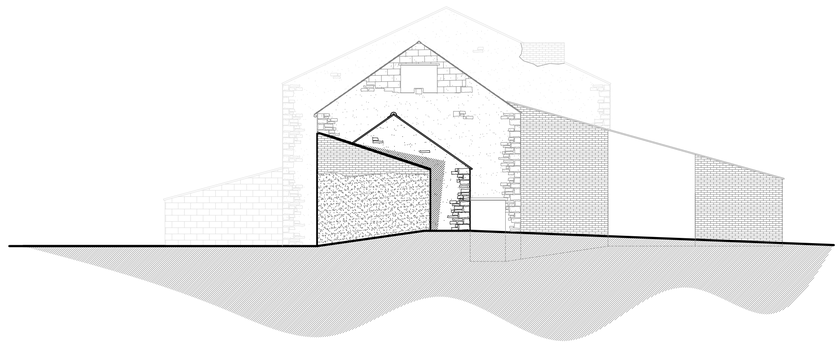

WEST ELEVATION
Scale 1:100

1:100
0 5m 10m 15m 20m

Prism Agriculture Ltd

Sunny Bank Farm, Lund Lane,
Lundowood, Barnsley, S71 5PE

NO.	REVISION	DATE

Mr Lidster

Proposed Class Q Barn Conversion

Existing Elevations – Building 1

DRAWN	CHECK		SIZE	SCALE	DATE	DRAWING NO.	REVISION
ND	TW		A1	AS SHOWN	Feb' 19	200.03	