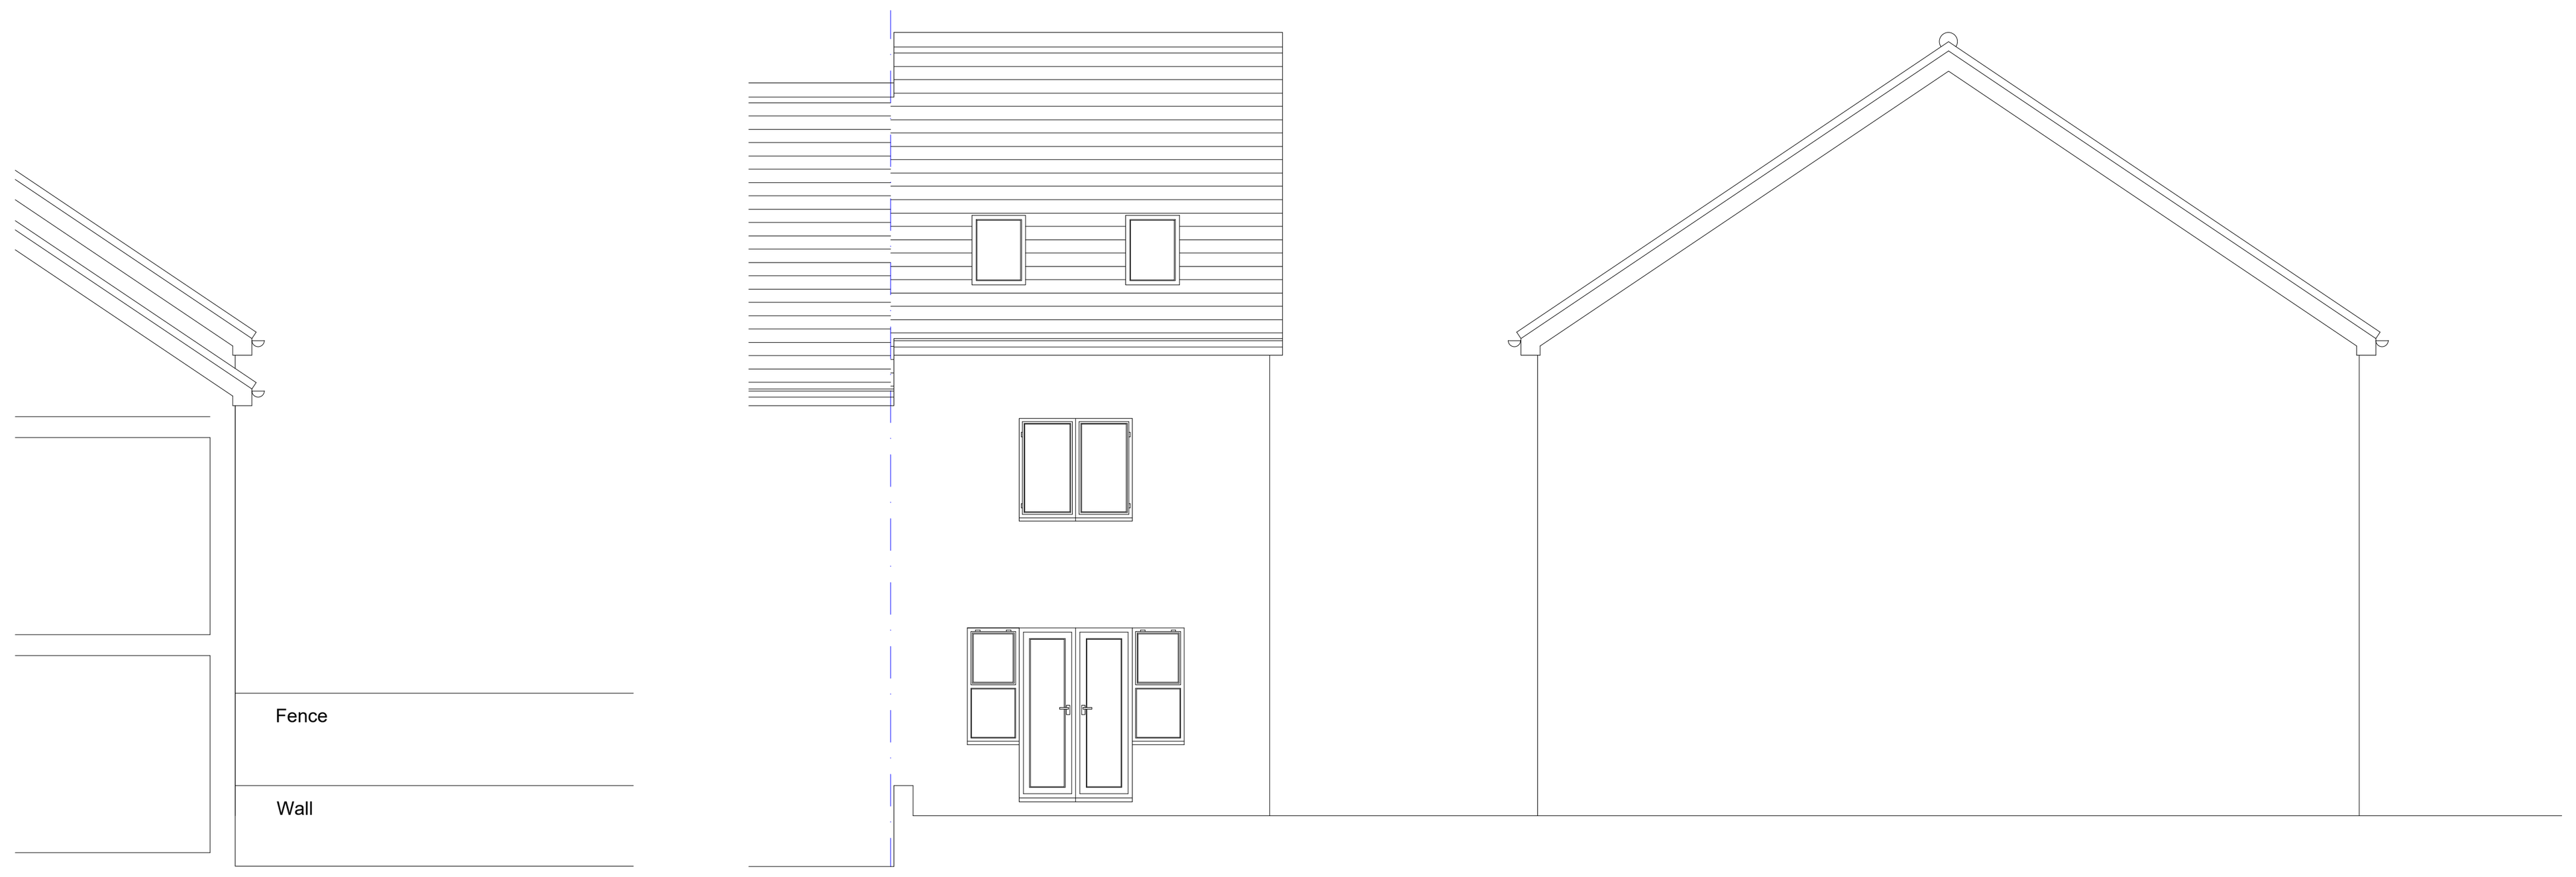




Side Elevation
As Existing

Rear Elevation
As Existing

Side Elevation
As Existing

0 0.51m 2m 5m

1:100

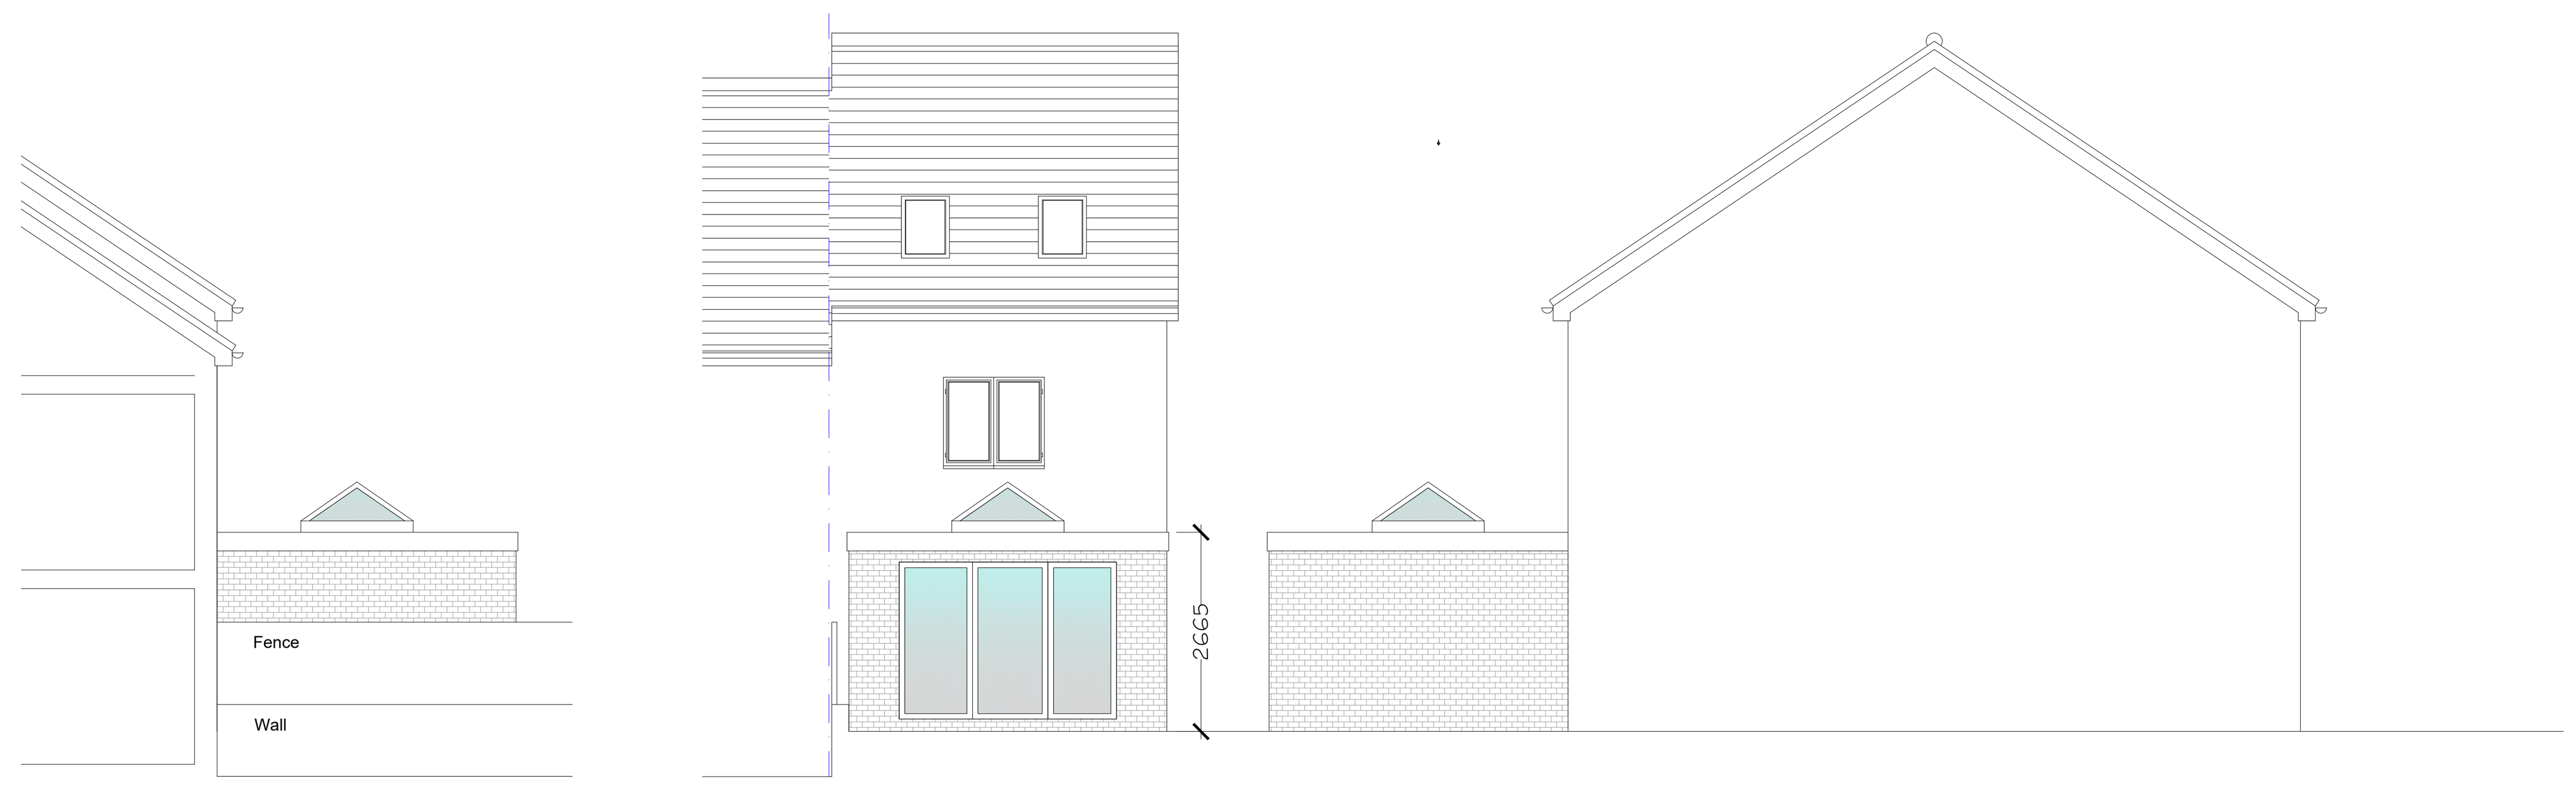



Side Elevation
As Proposed

Rear Elevation
As Proposed

Side Elevation
As Proposed

0 0.51m 2m 5m


1:100

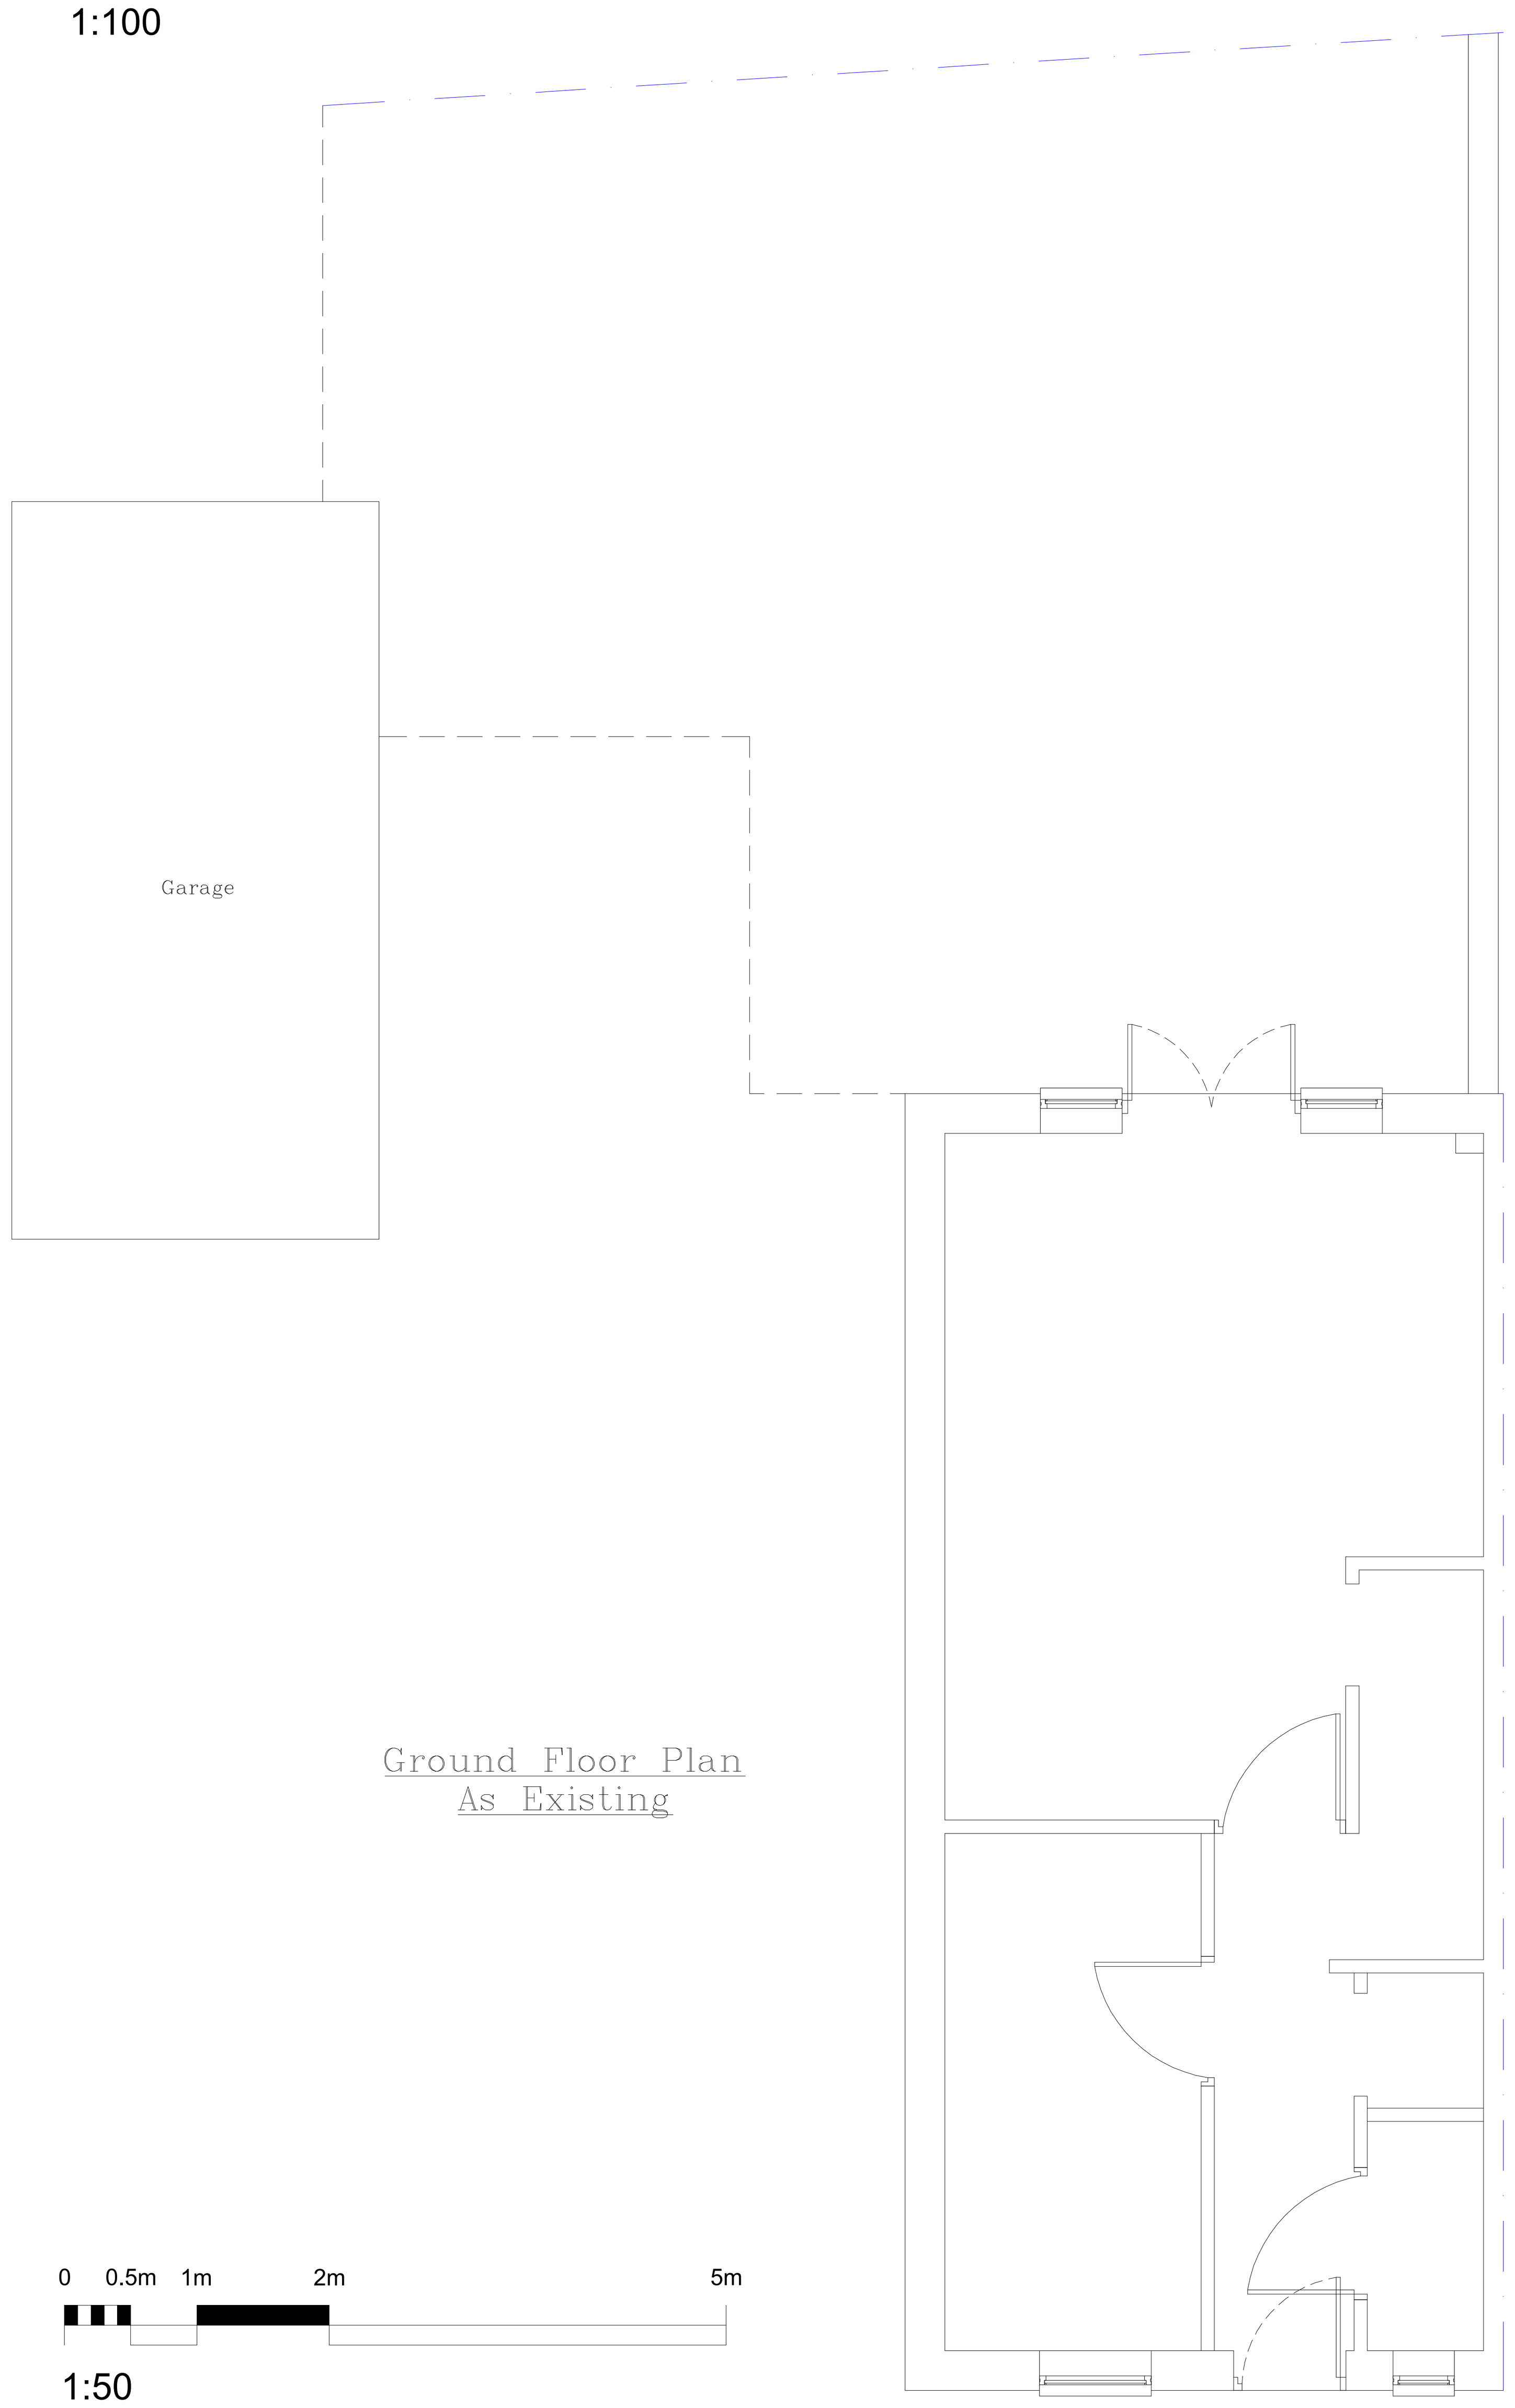


Ground Floor Plan
As Existing

0 0.5m 1m 2m 5m

1:50

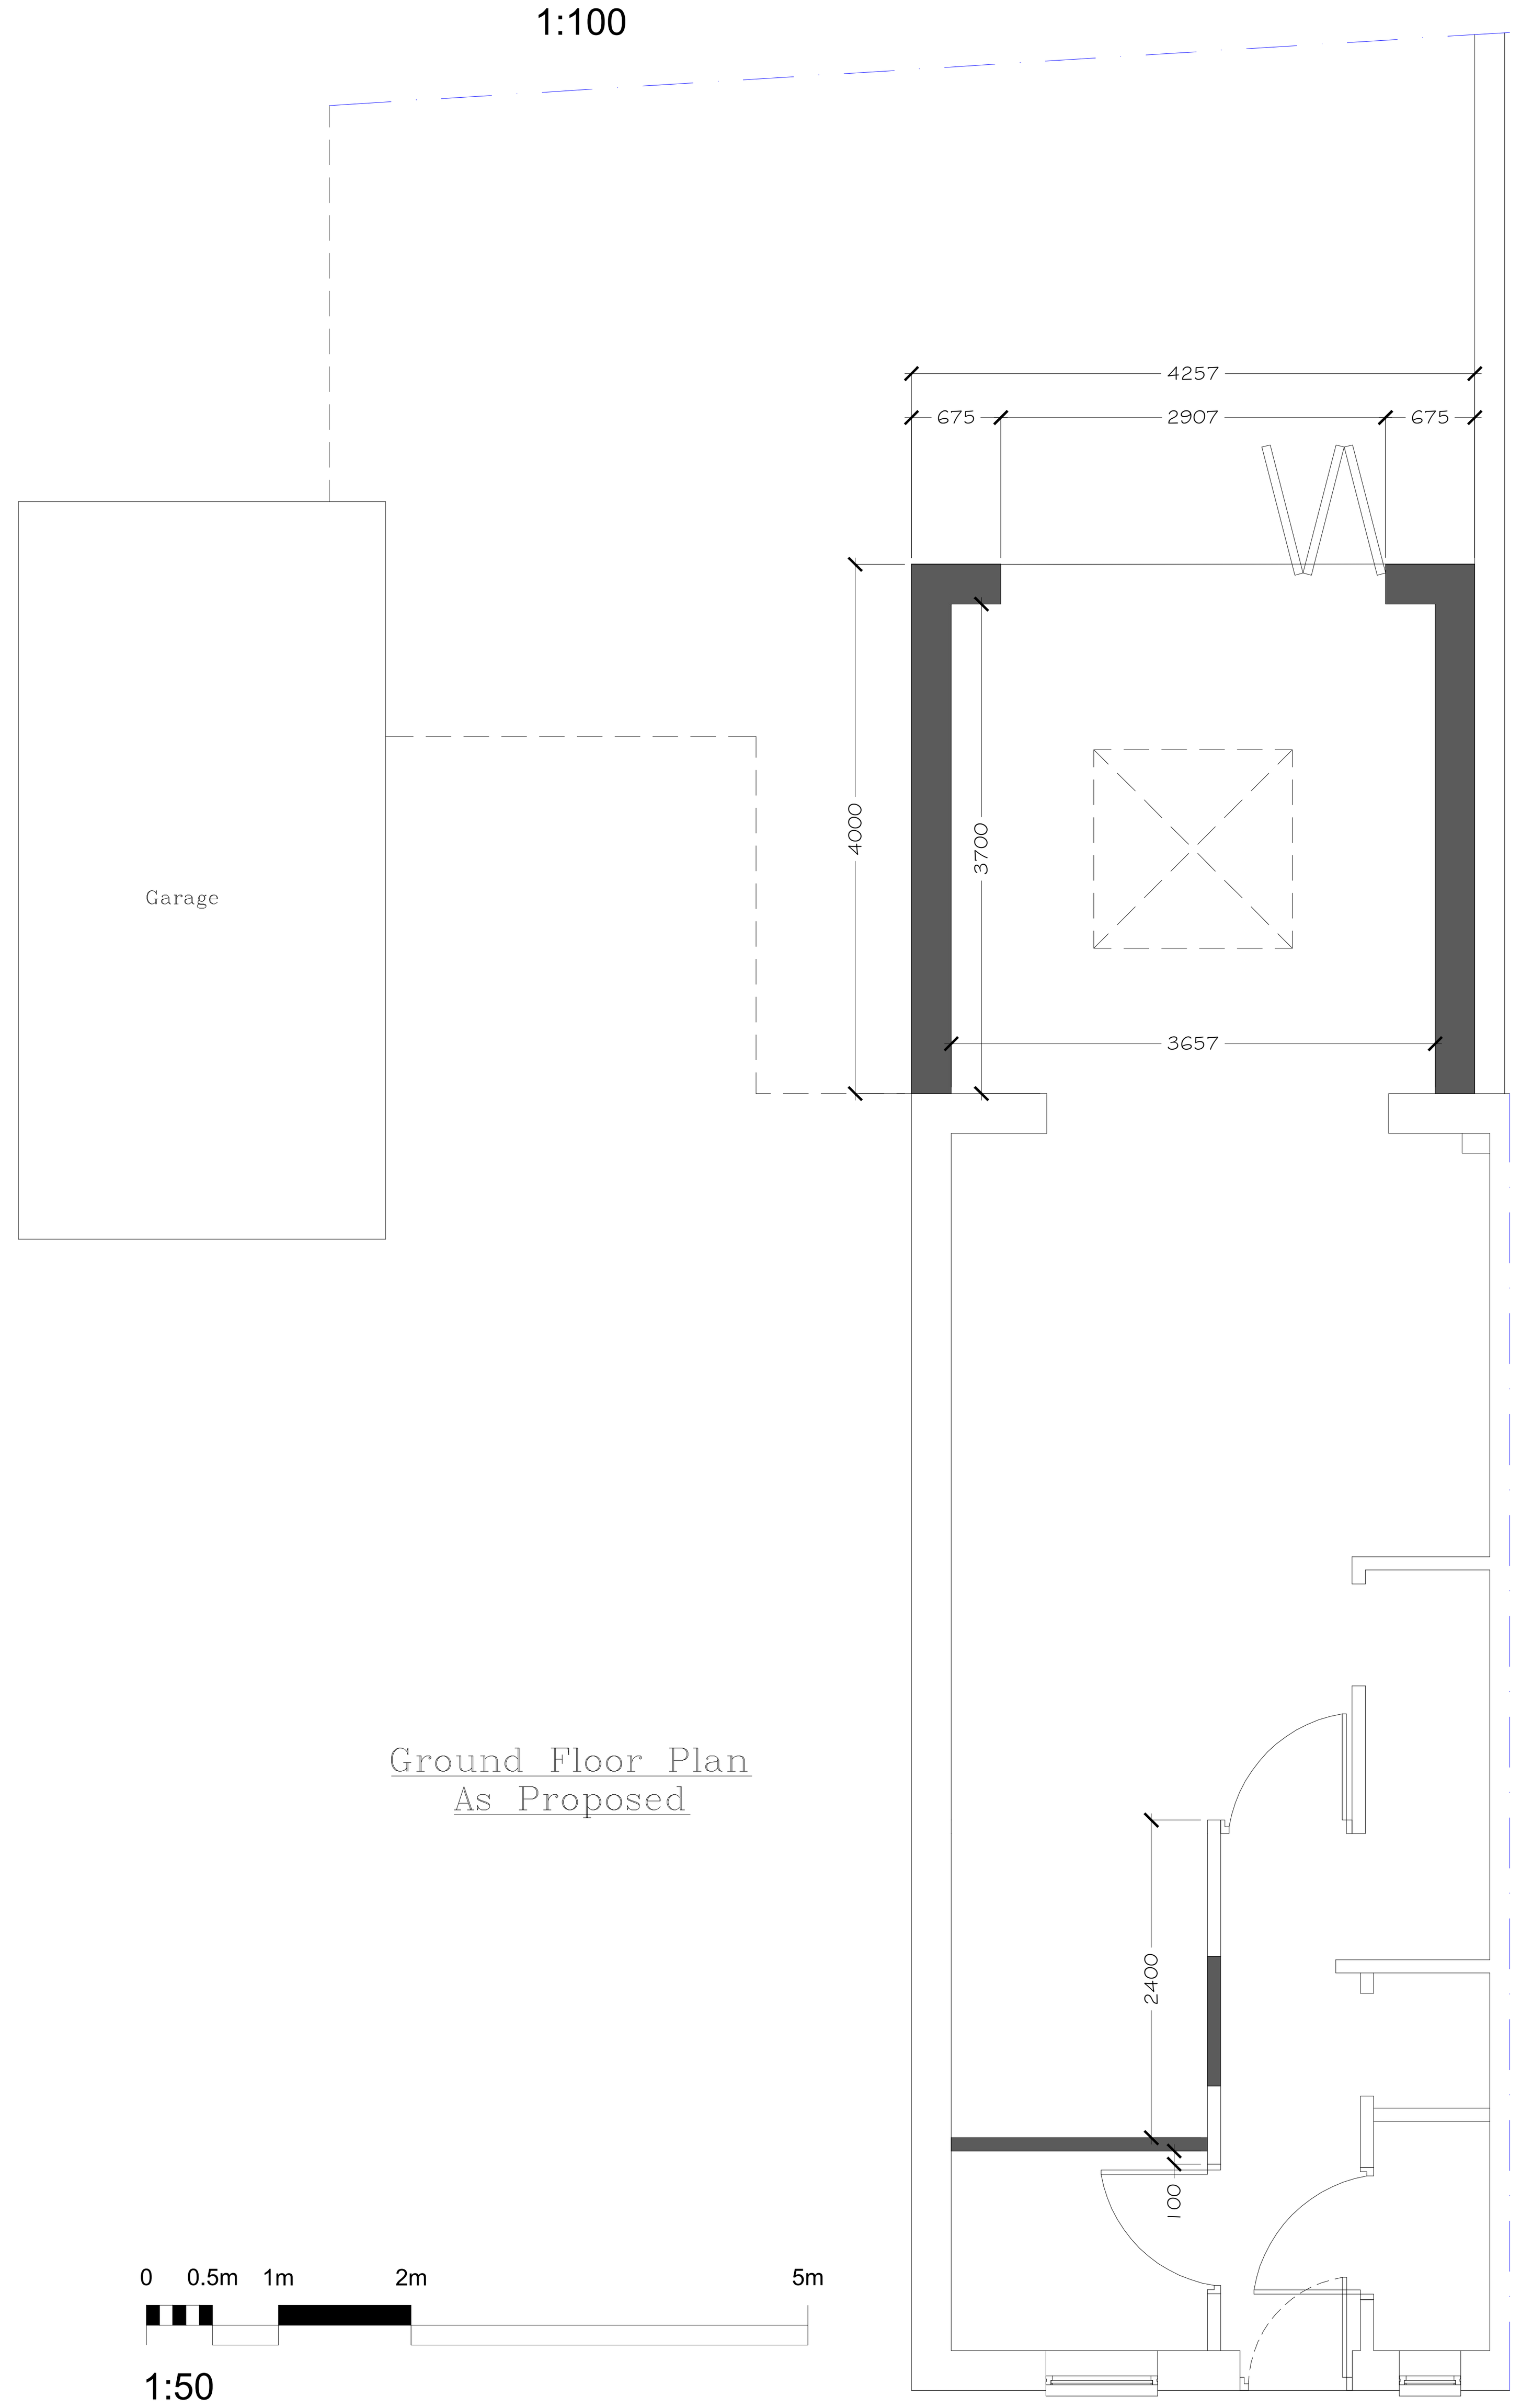


Ground Floor Plan
As Proposed

0 0.5m 1m 2m 5m


1:50

7, Church Gate, Brierley, Barnsley, S72 9JD




0 10m 20m 50m

1:1250

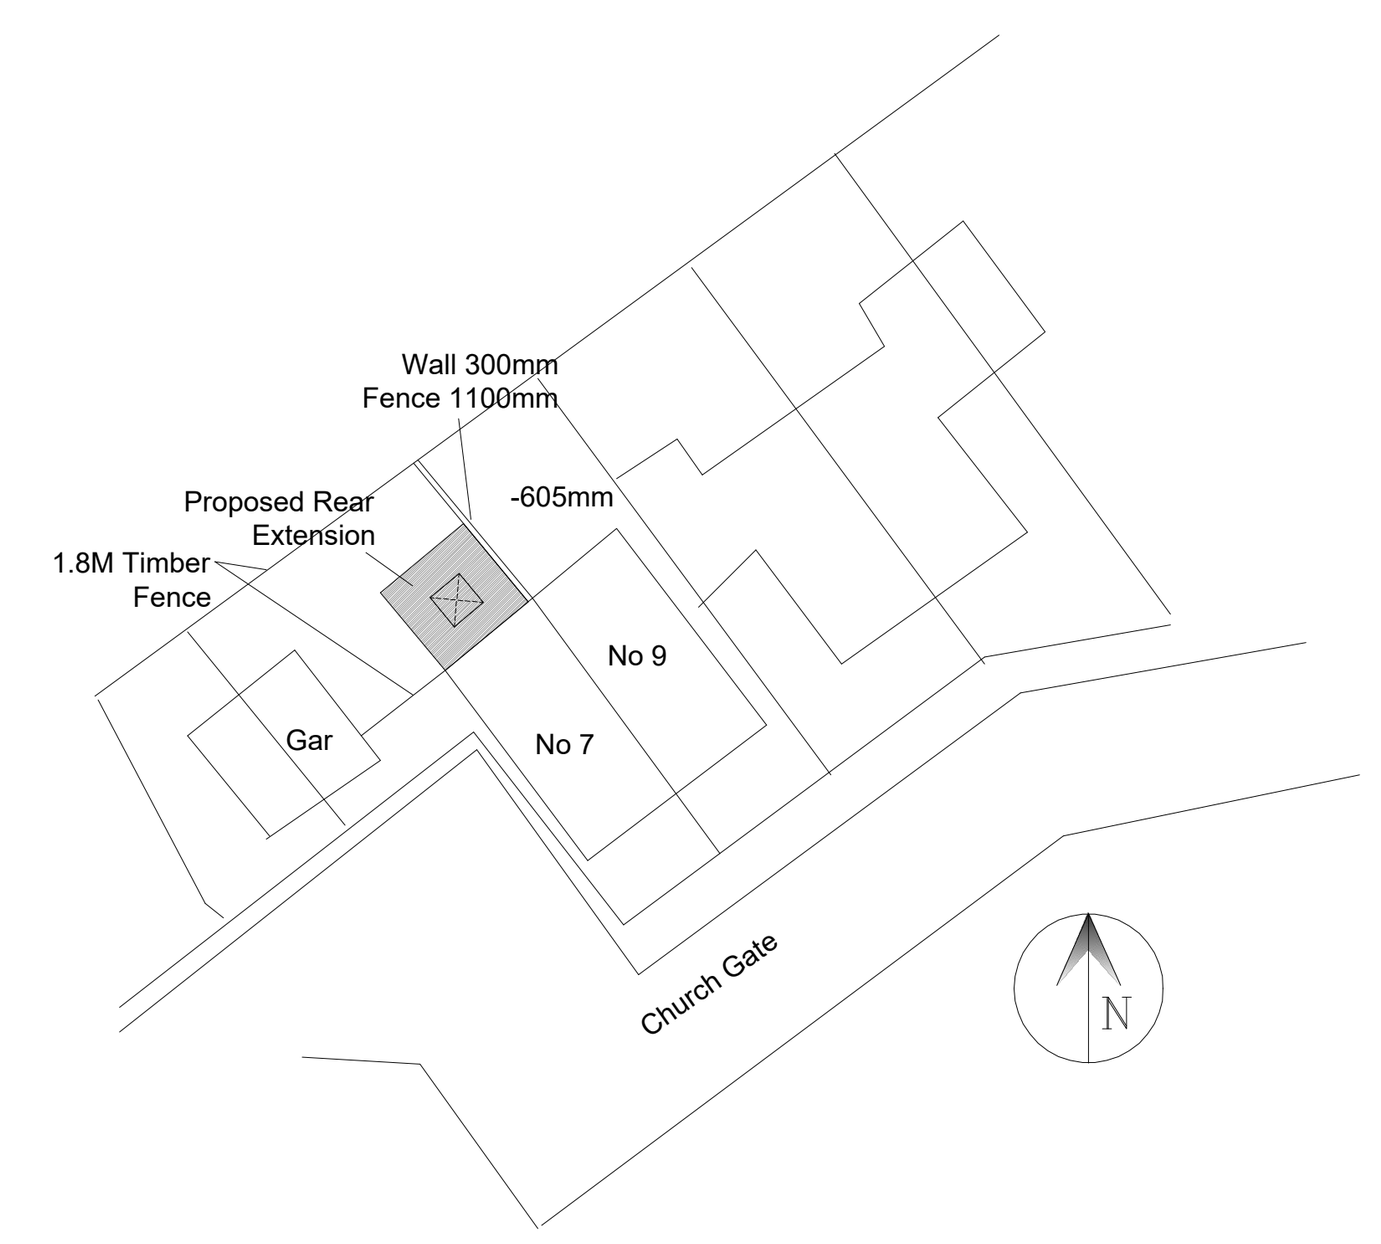


Site Plan As
Proposed

0 5m 10m 20m

1:500

CK Architectural

Phone:0113 8314 079 Email:info@cka.design
www.ckarchitecturalleeds.co.uk
15 Queens Square, LS2 8AJ, Leeds
Commercial/Residential, Extensions, Roof Conversions
New Builds, Site Layouts, Site/Project Managment etc.

CLIENT
**Mr&Mrs SMith**
**7 Church Gate**
**Barnsley**

PROJECT TITLE
**Proposed Single Storey Rear Extension**

DRAWING TITLE
**Site Location Plan**
**Site Plan**
**Plans as Existing & Proposed**

DRAWING PHASE
☒ **Design**
☑ **Planning**
☒ **Preliminary Building Regulations**
☒ **Building Regulations**
☒ **Construction**
☒ **As Built**

| SCALE | DATE | DRN |
|---|---|---|
| **Various @ A1** | **15/05/2019** | **CPL** |

| DATE | NOTES | BY | REV |
|---|---|---|---|
| 12/06/19 | Prior Notice Application | CPL | A |

| Project no: | Drawing no: | Rev |
|---|---|---|
| **S72-1562** | **001** | **A** |