
| Drawing No. | Rev No. |
|---|---|
| MDT001 -005 | |

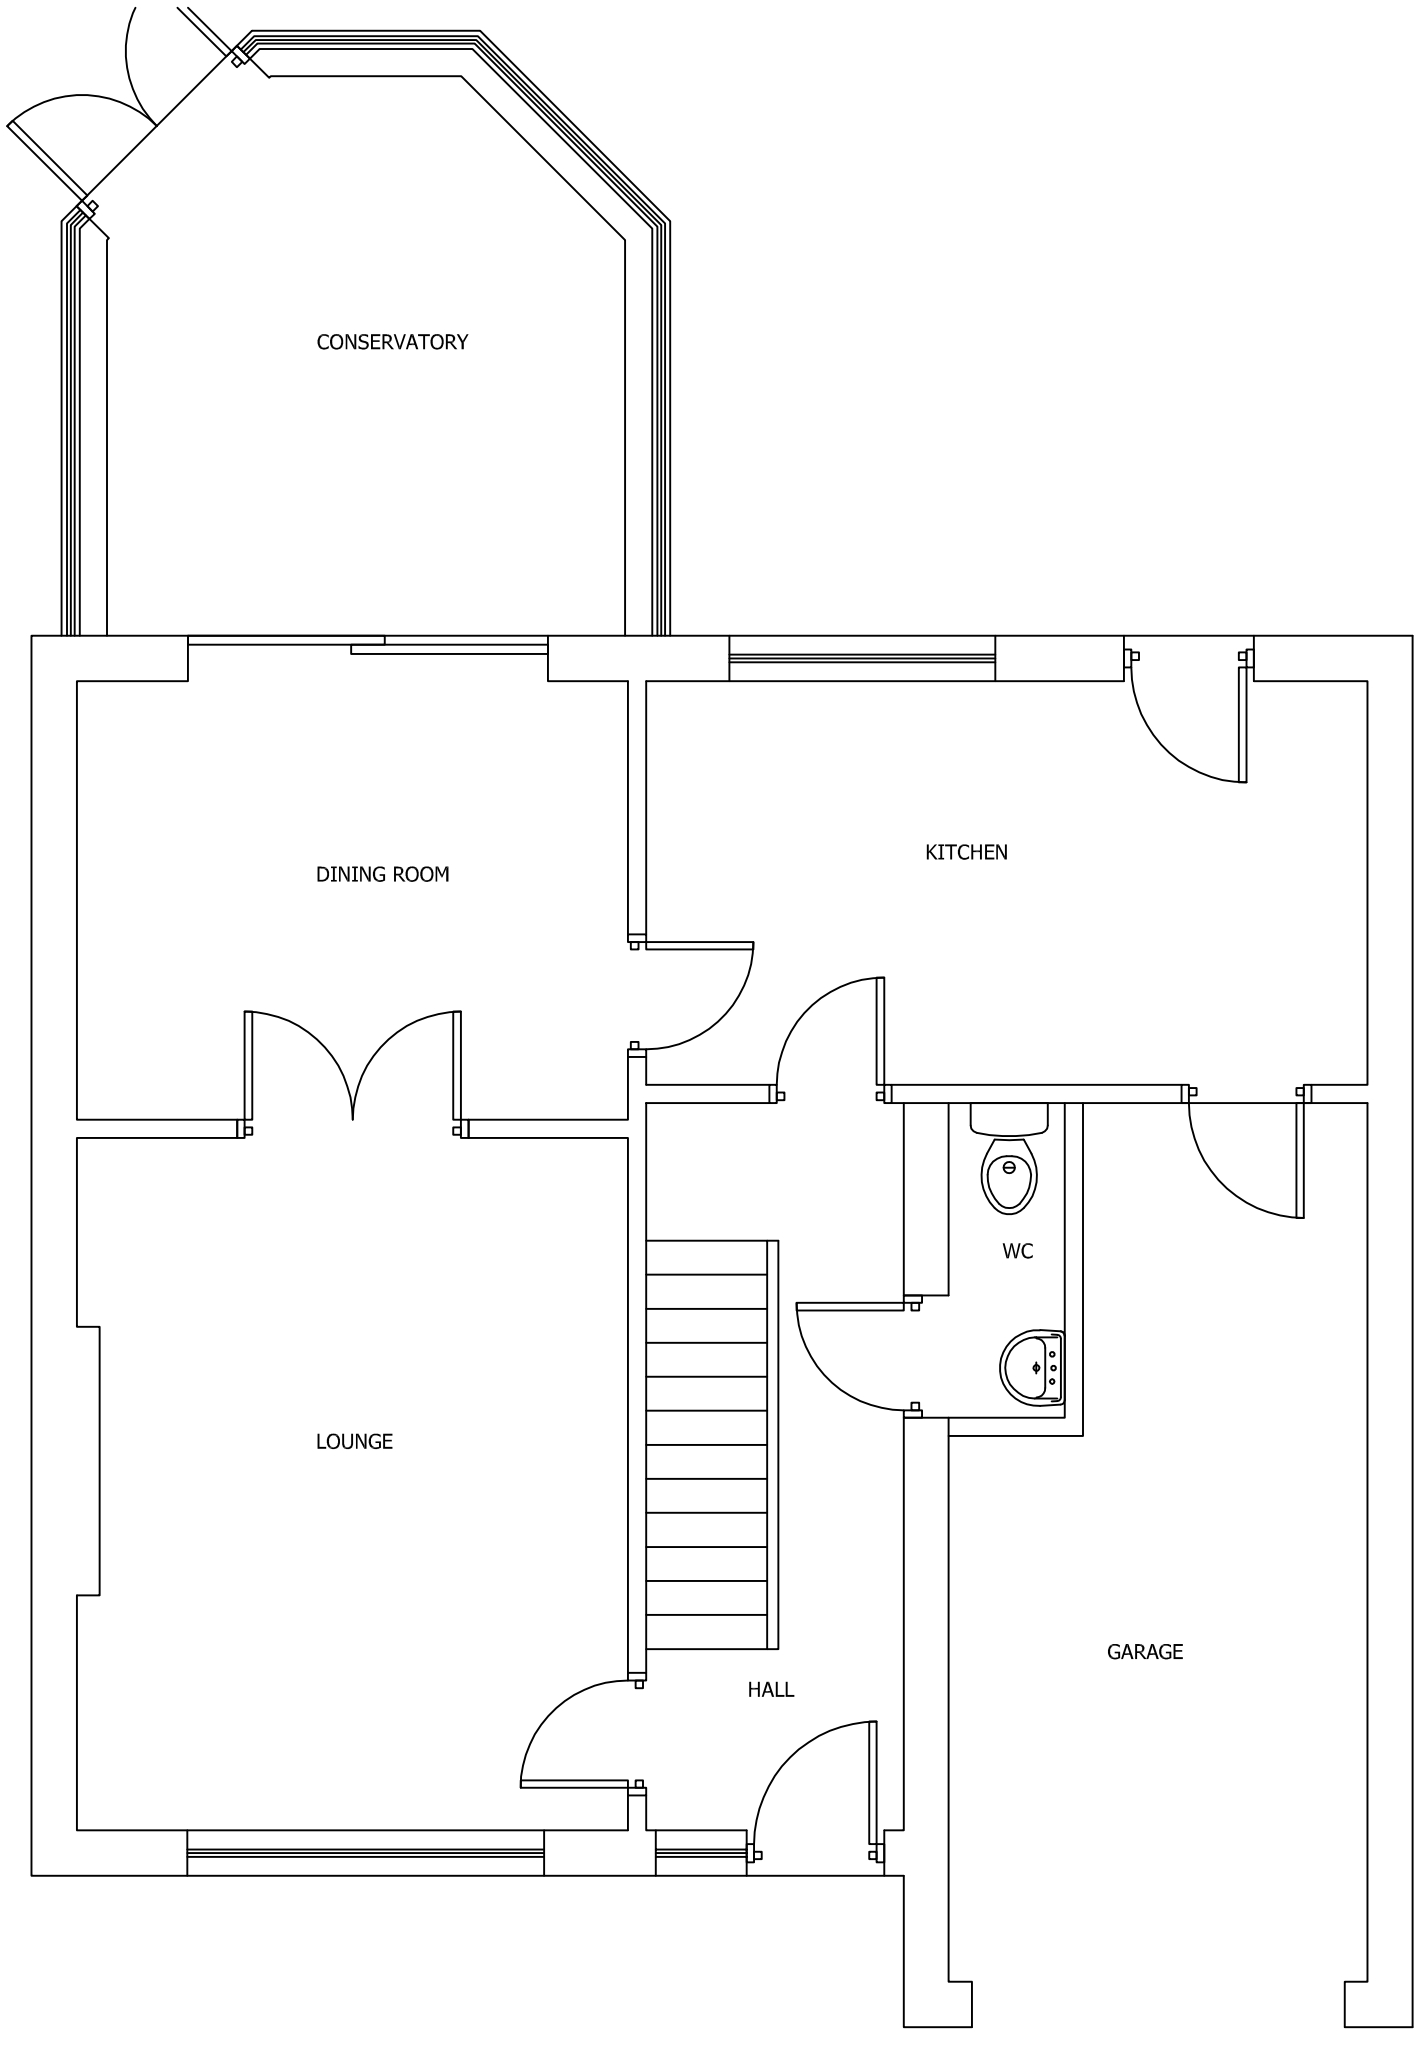


EXISTING GROUND FLOOR PLAN
SCALE 1:50 AT A3

DO NOT SCALE: Contractor to check all dimensions and report any omissions or errors

NOTES

| Rev | Description | By | Chk | App | Date |
|---|---|---|---|---|---|

JRB DESIGNS Ltd
1 Saville Road
Cudworth
Barnsley
S72 8LT
Tel: 01226 383542
Fax: 01226 380078
Mob: 07970 541192
Email: john@jrbdesigns.co.uk

This drawing is copyright. © jrbdesigns Ltd.

Client
MR D THOMAS

Drawing Title
EXISTING PLAN GF

Address
9 CRONKHILL LANE
CARLTON
BARNSLEY
S71 3ET

Project Title:
PROPOSED SINGLE STOREY SIDE EXTENSION

Purpose of Issue:
CONSTRUCTION

Drawing Status
FIRST ISSUE

| Scale at A3 | Drawn By | Date | |
|---|---|---|---|
| AS SHOWN | JRB | 15/01/2012 | |
| Checked By | Date | Approved By | Date |
| DT | 15/01/2012 | DT | 15/01/2012 |
| Project No. | Drawing No. | | Revision |
| MDT001 | 005 | | - |

APPROVAL [X] INFORMATION [ ] TENDER [ ] CONTRACT [ ] CONSTRUCTION [ ]