




FRONT ELEVATION

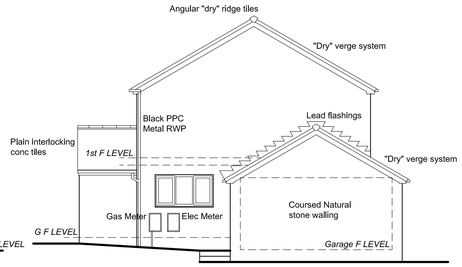


SIDE ELEVATION L

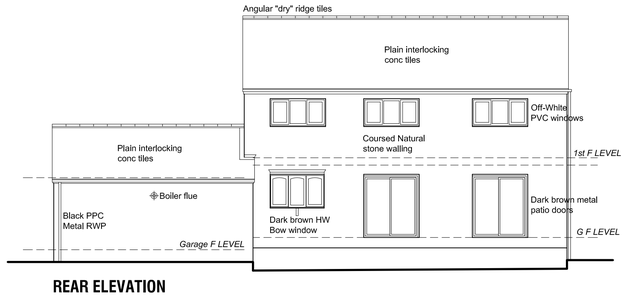

REAR ELEVATION

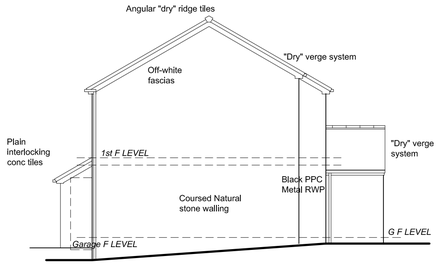

SIDE ELEVATION R

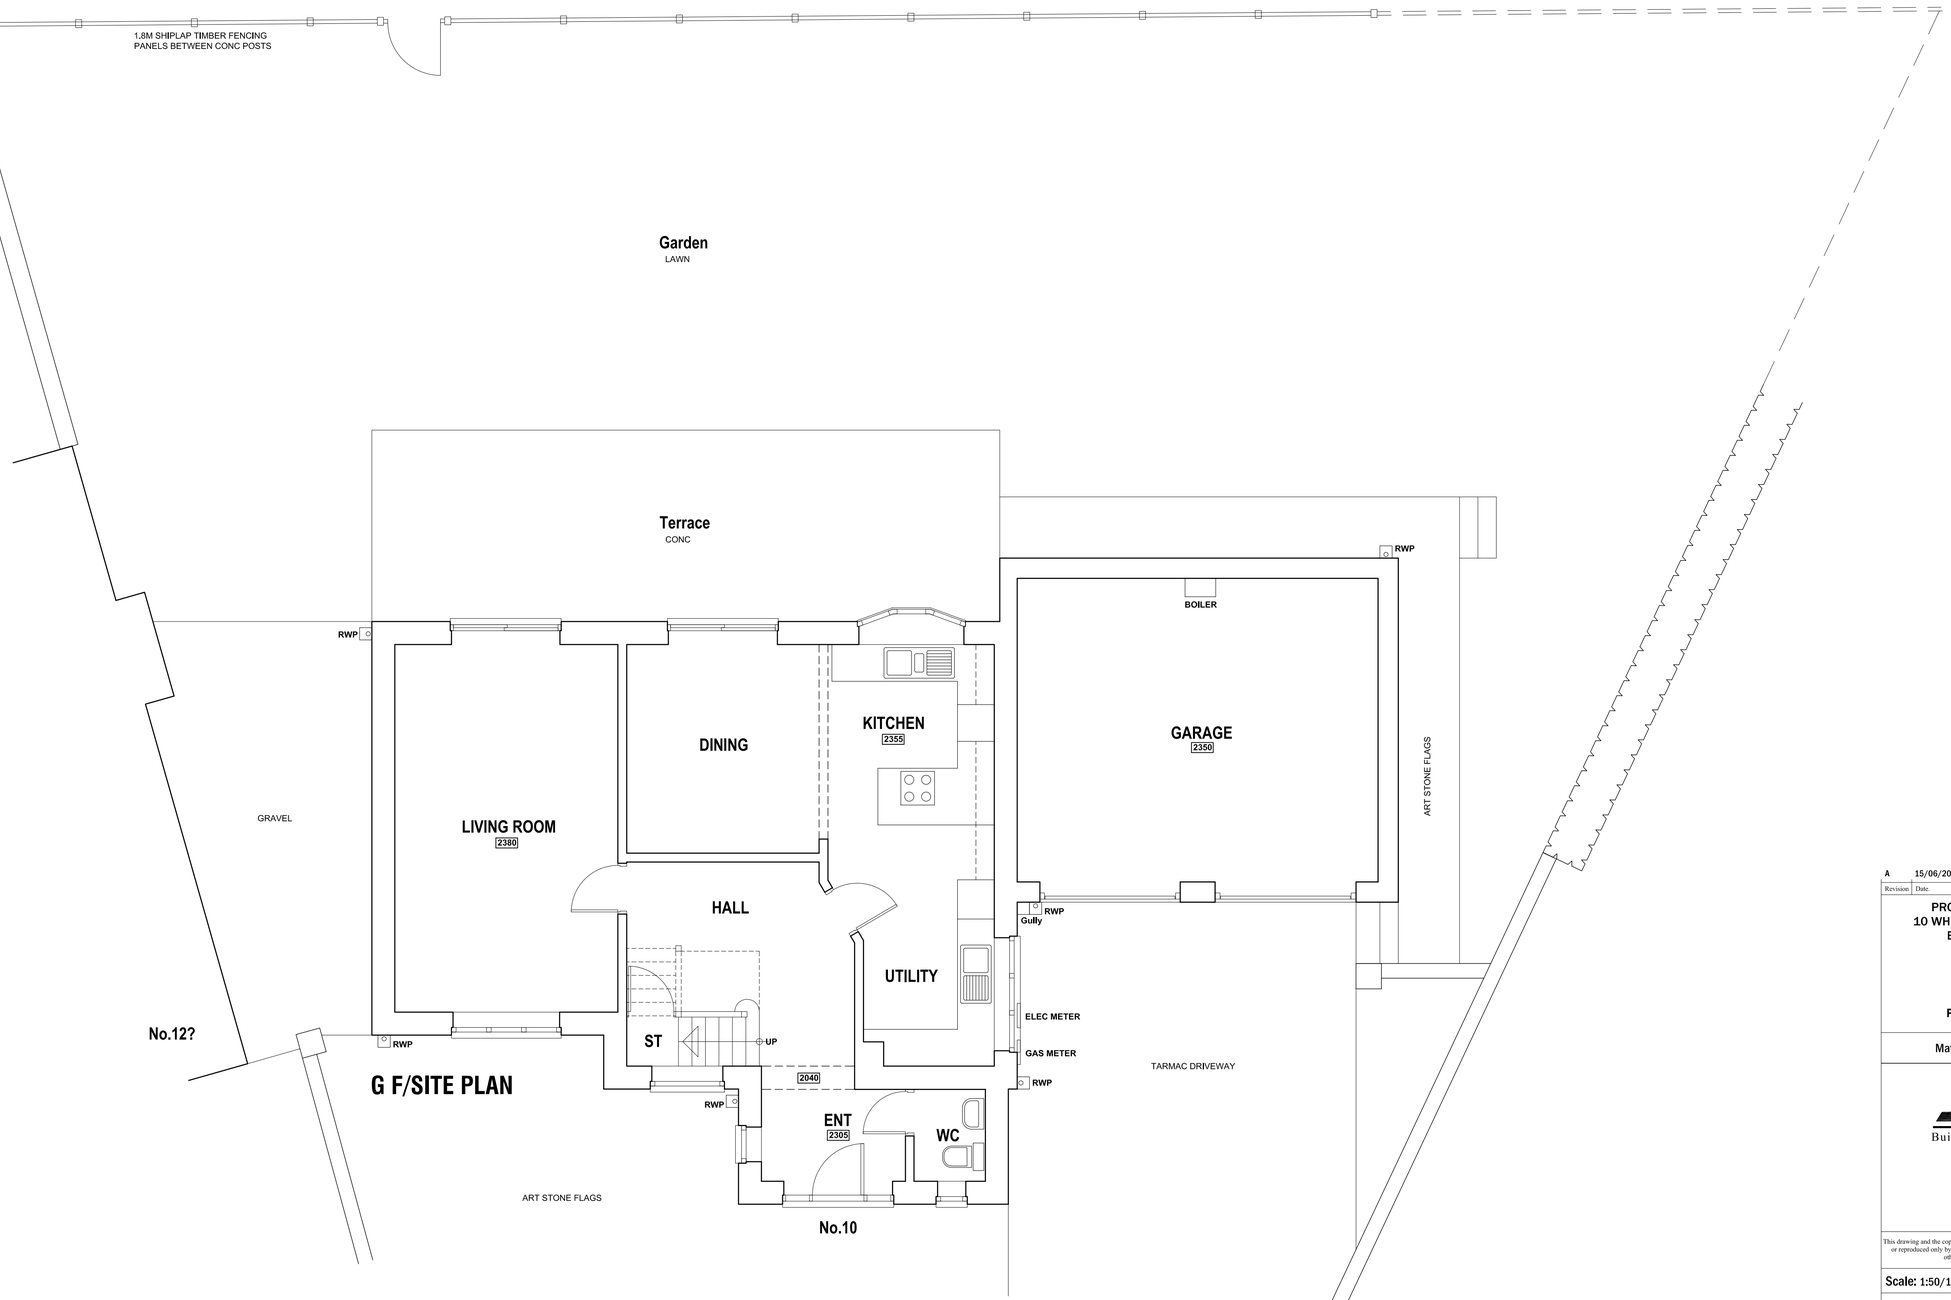

G F/SITE PLAN

Revision	Date.	Description.
A	15/06/2015	Front elevation added.

PROPOSED EXTENSION TO
10 WHINMOOR VIEW, SILKSTONE,
BARNSLEY, S75 4LL.

SURVEY

Plans and Elevations.

Matthew Ellis & Kate Gledhill.

Building Design Services

JE Architectural Ltd
23 Windmill Road, Wombwell,
Barnsley, S73 8PW.
Tel: 01226 754507
Email: jealtd@btconnect.com

This drawing and the copyright is the Architectural Company's property and maybe used or reproduced only by agreement. All Dimensions in Millimetres Unless specified otherwise and subject to verification on site.

Scale: 1:50/1:100@A1	Date: MAY 2015
Ref: 201431	Drwg No: 01

0 cm | 2 cm | 4 cm | 6 cm