

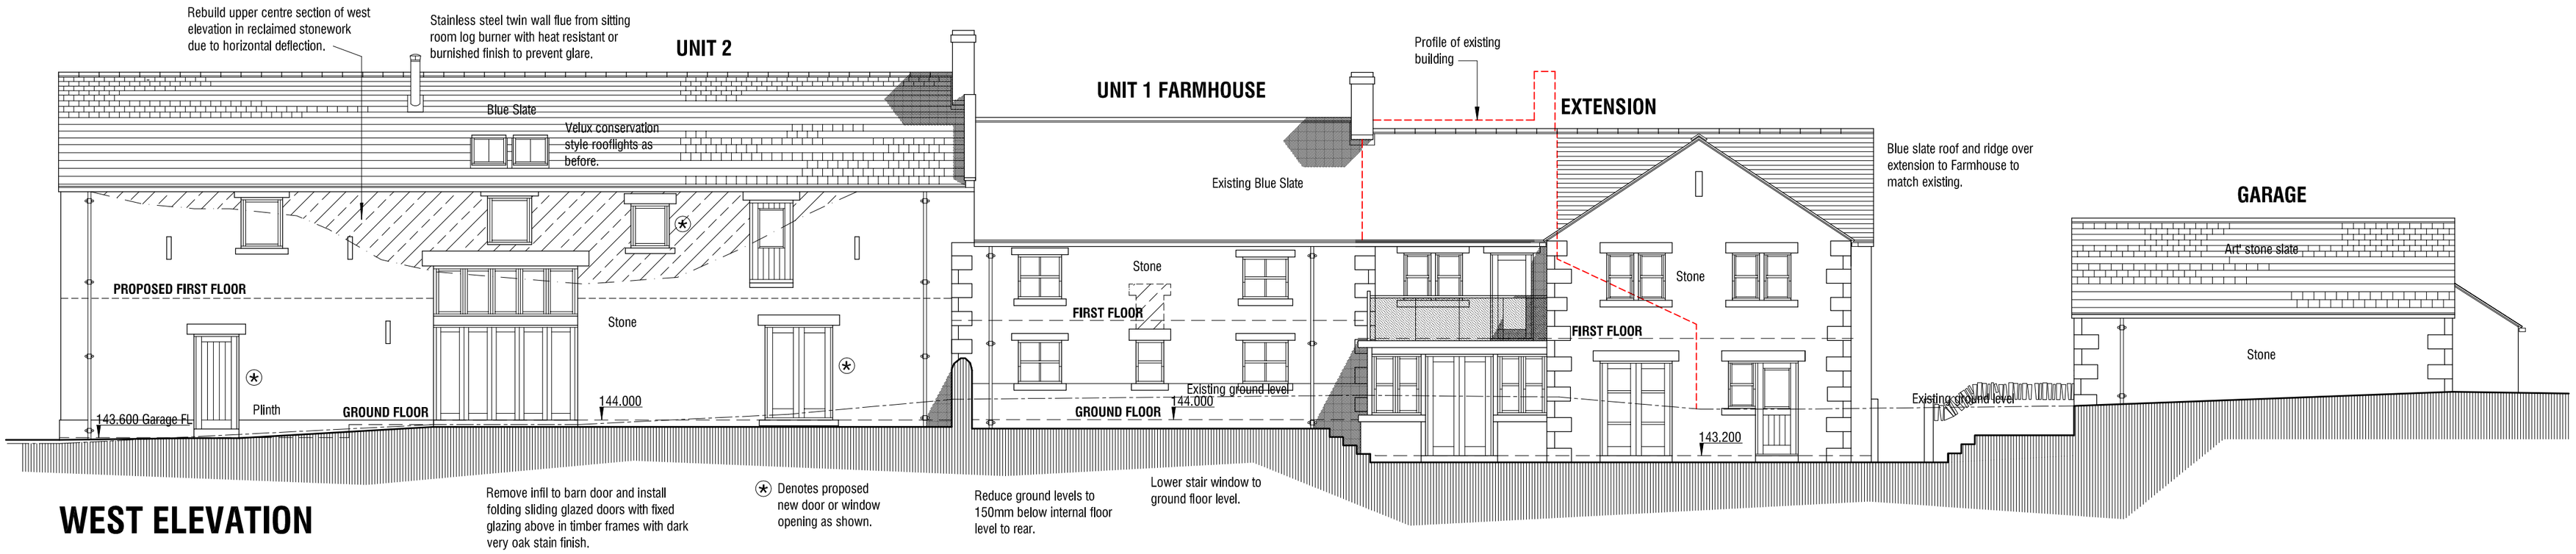



WEST ELEVATION

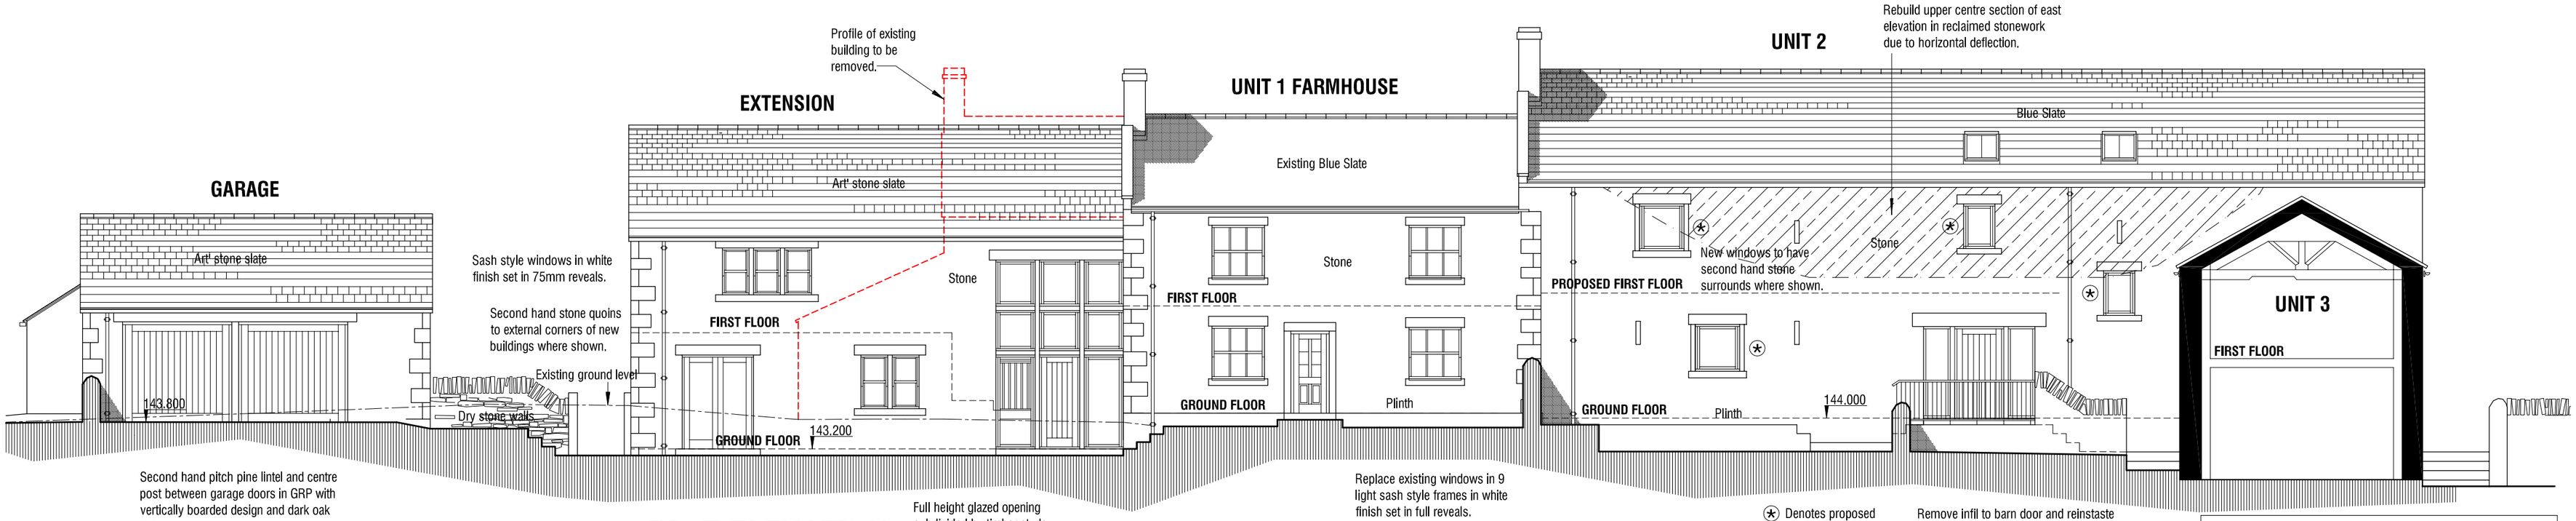


EAST ELEVATION

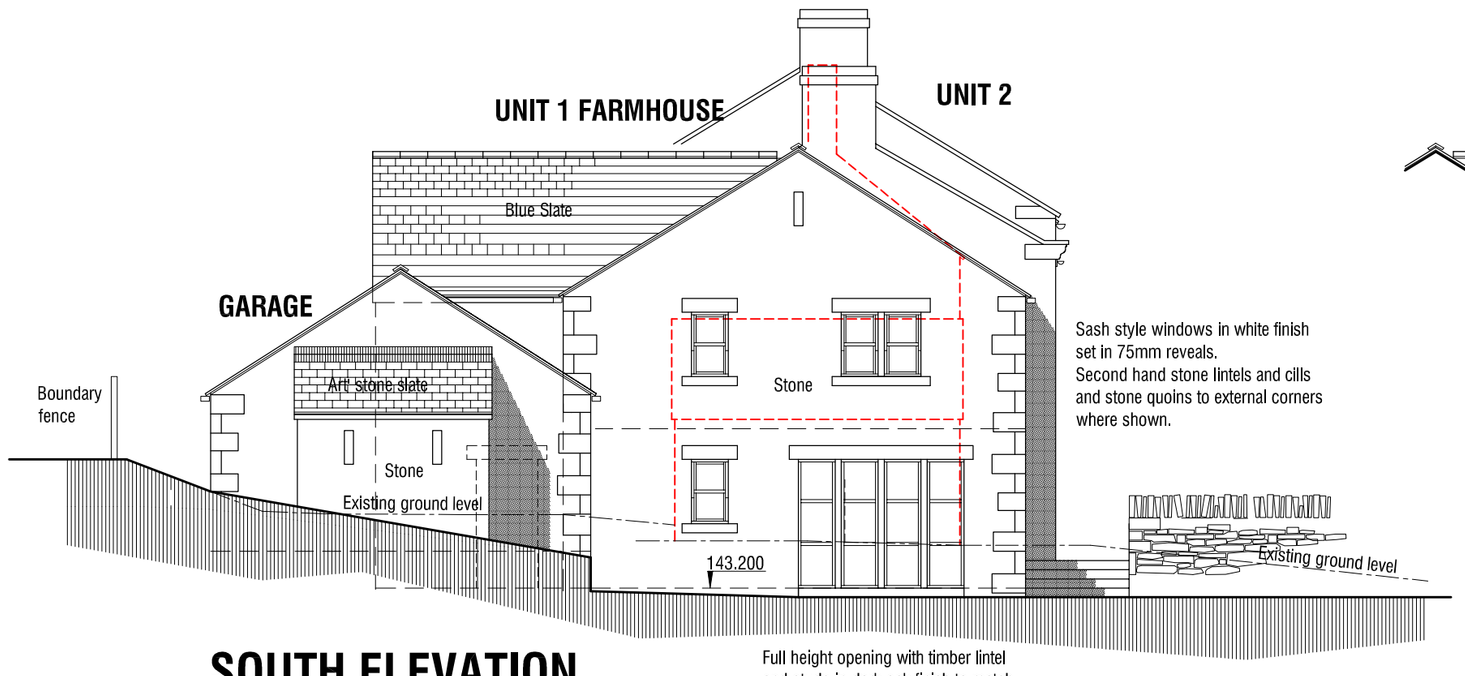

SOUTH ELEVATION

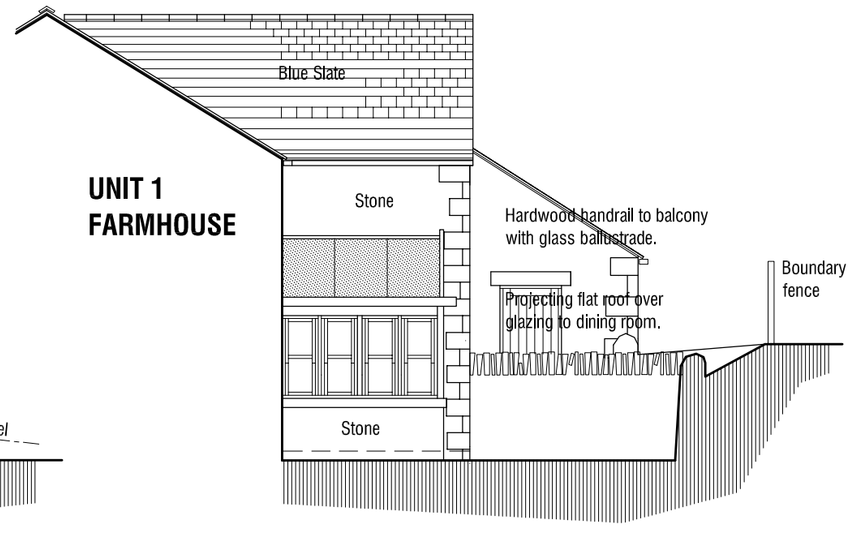

SECTIONAL NORTH ELEVATION

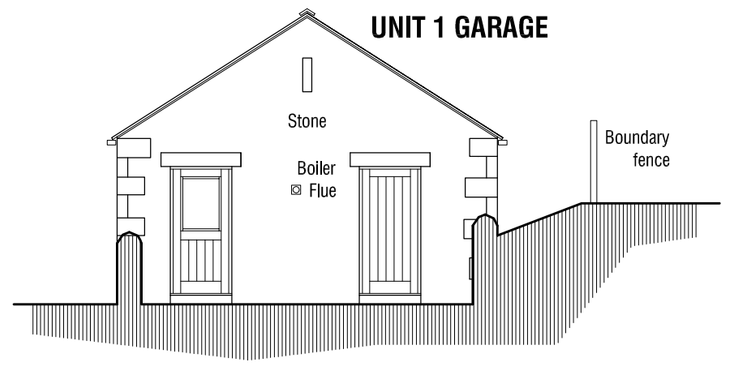

NORTH ELEVATION

Rev A - 19.03.2012 Planning Issue

UPPER WOODHEAD FARM
WOODHEAD LANE
PLATTS COMMON
BARNSLEY

PROPOSALS

ELEVATIONS 1

mboothdesign
architectural design and building consultants
11 Crowden Walk Barnsley
S75 2LU
T: 01226 286256
M: 07881898300
E: mboothdesign@btconnect.com

Scale	1:100 @ A2	Drawn	MJB
Date	FEBRUARY 2012	Ref.	11.59
Dwg No.	P3	Rev.	A

0cm 2cm 4cm 6cm

Copyright mbooothdesign. All dimensions in millimeters unless otherwise stated. Dimensions for setting out in existing buildings are to be checked and verified on site. to be checked on site