
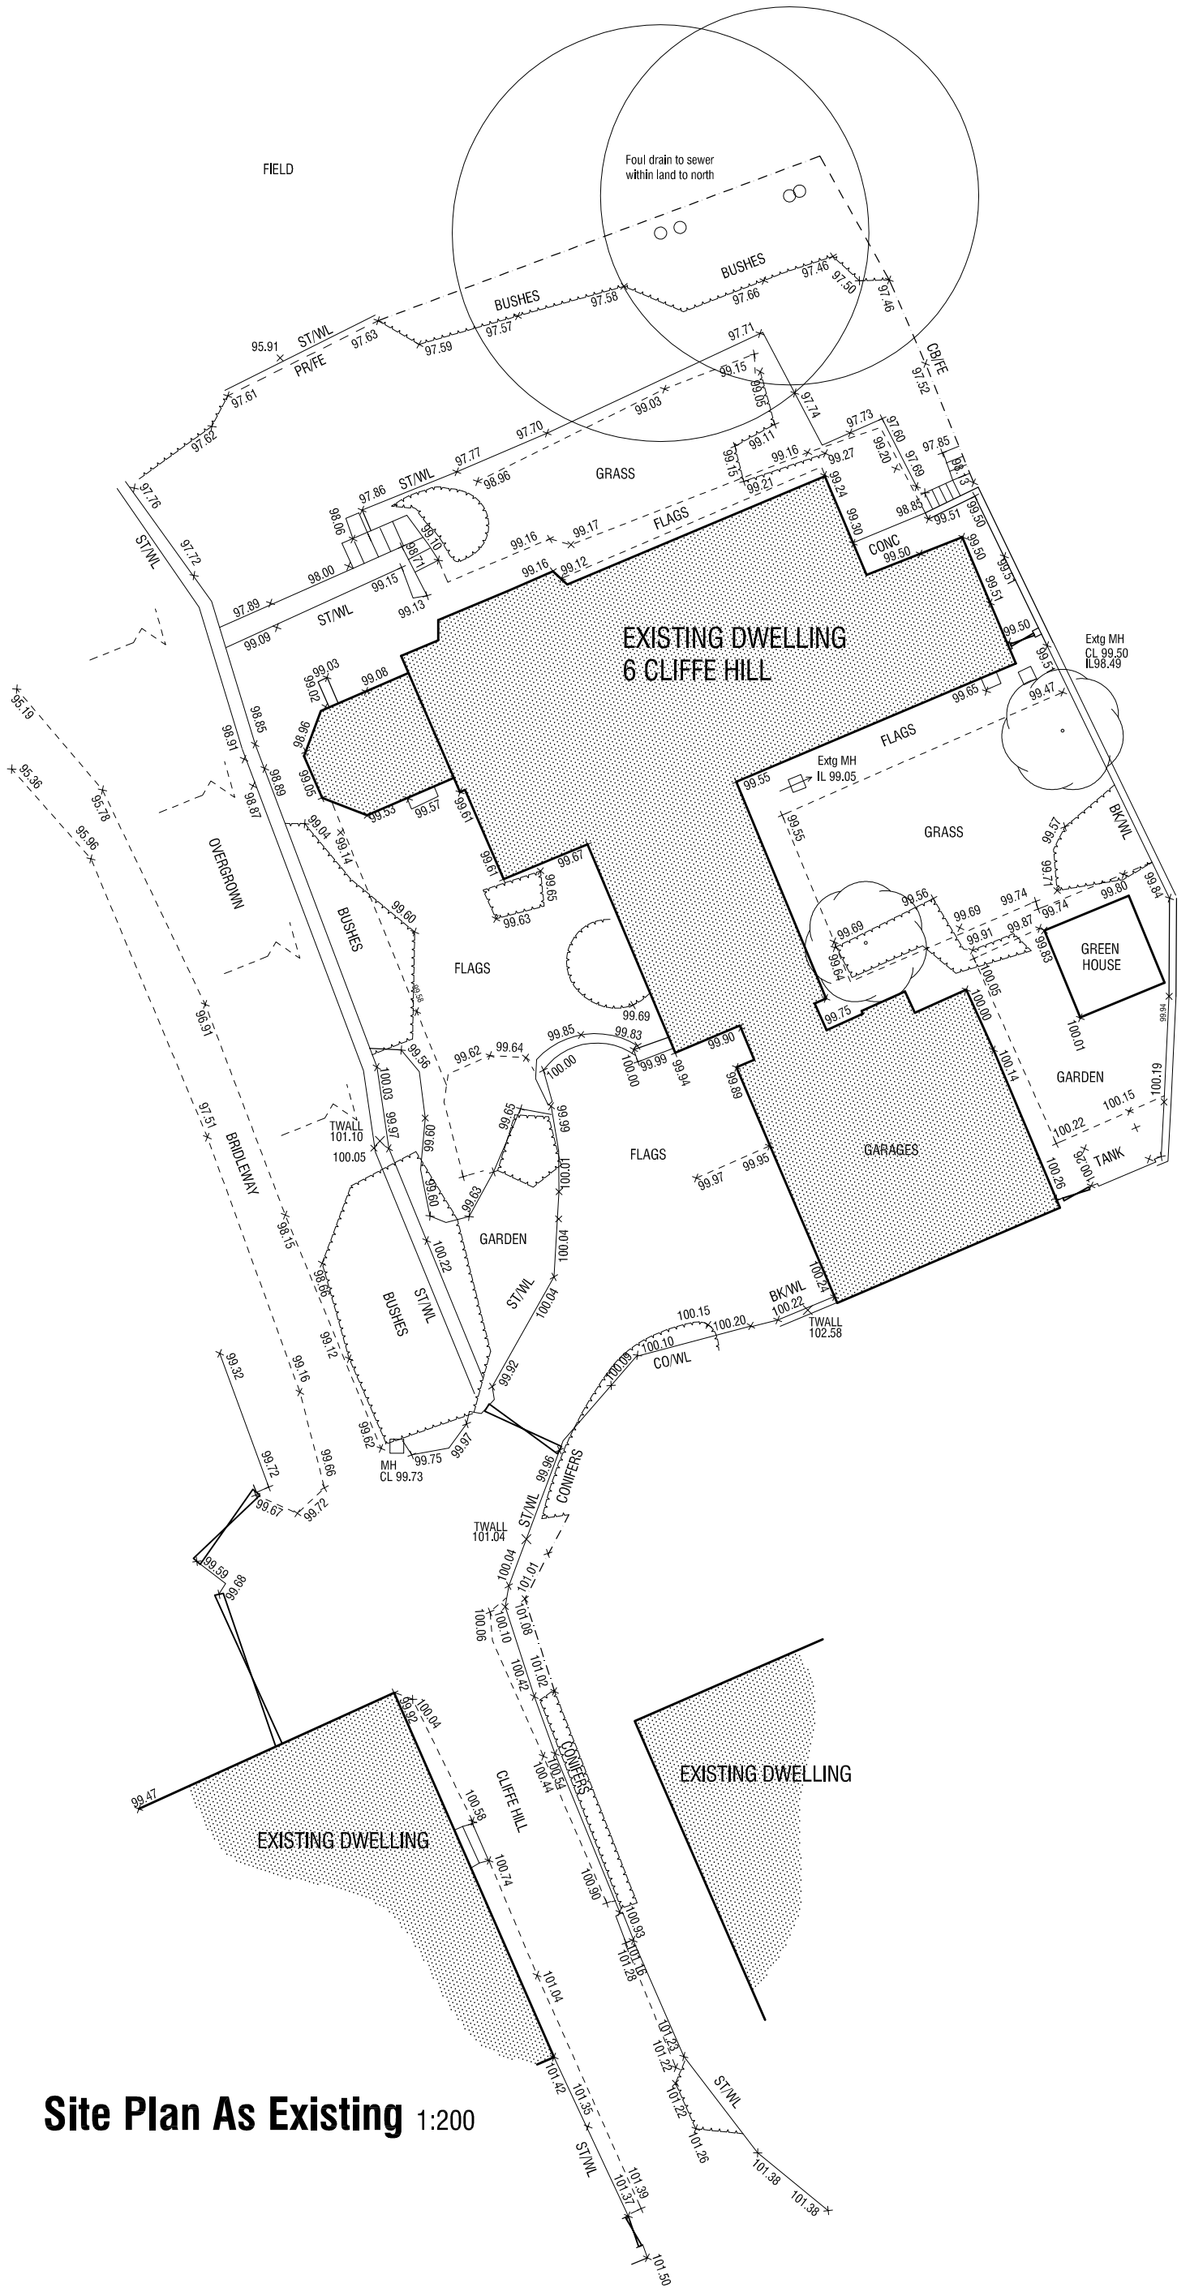



Site Plan As Existing 1:200

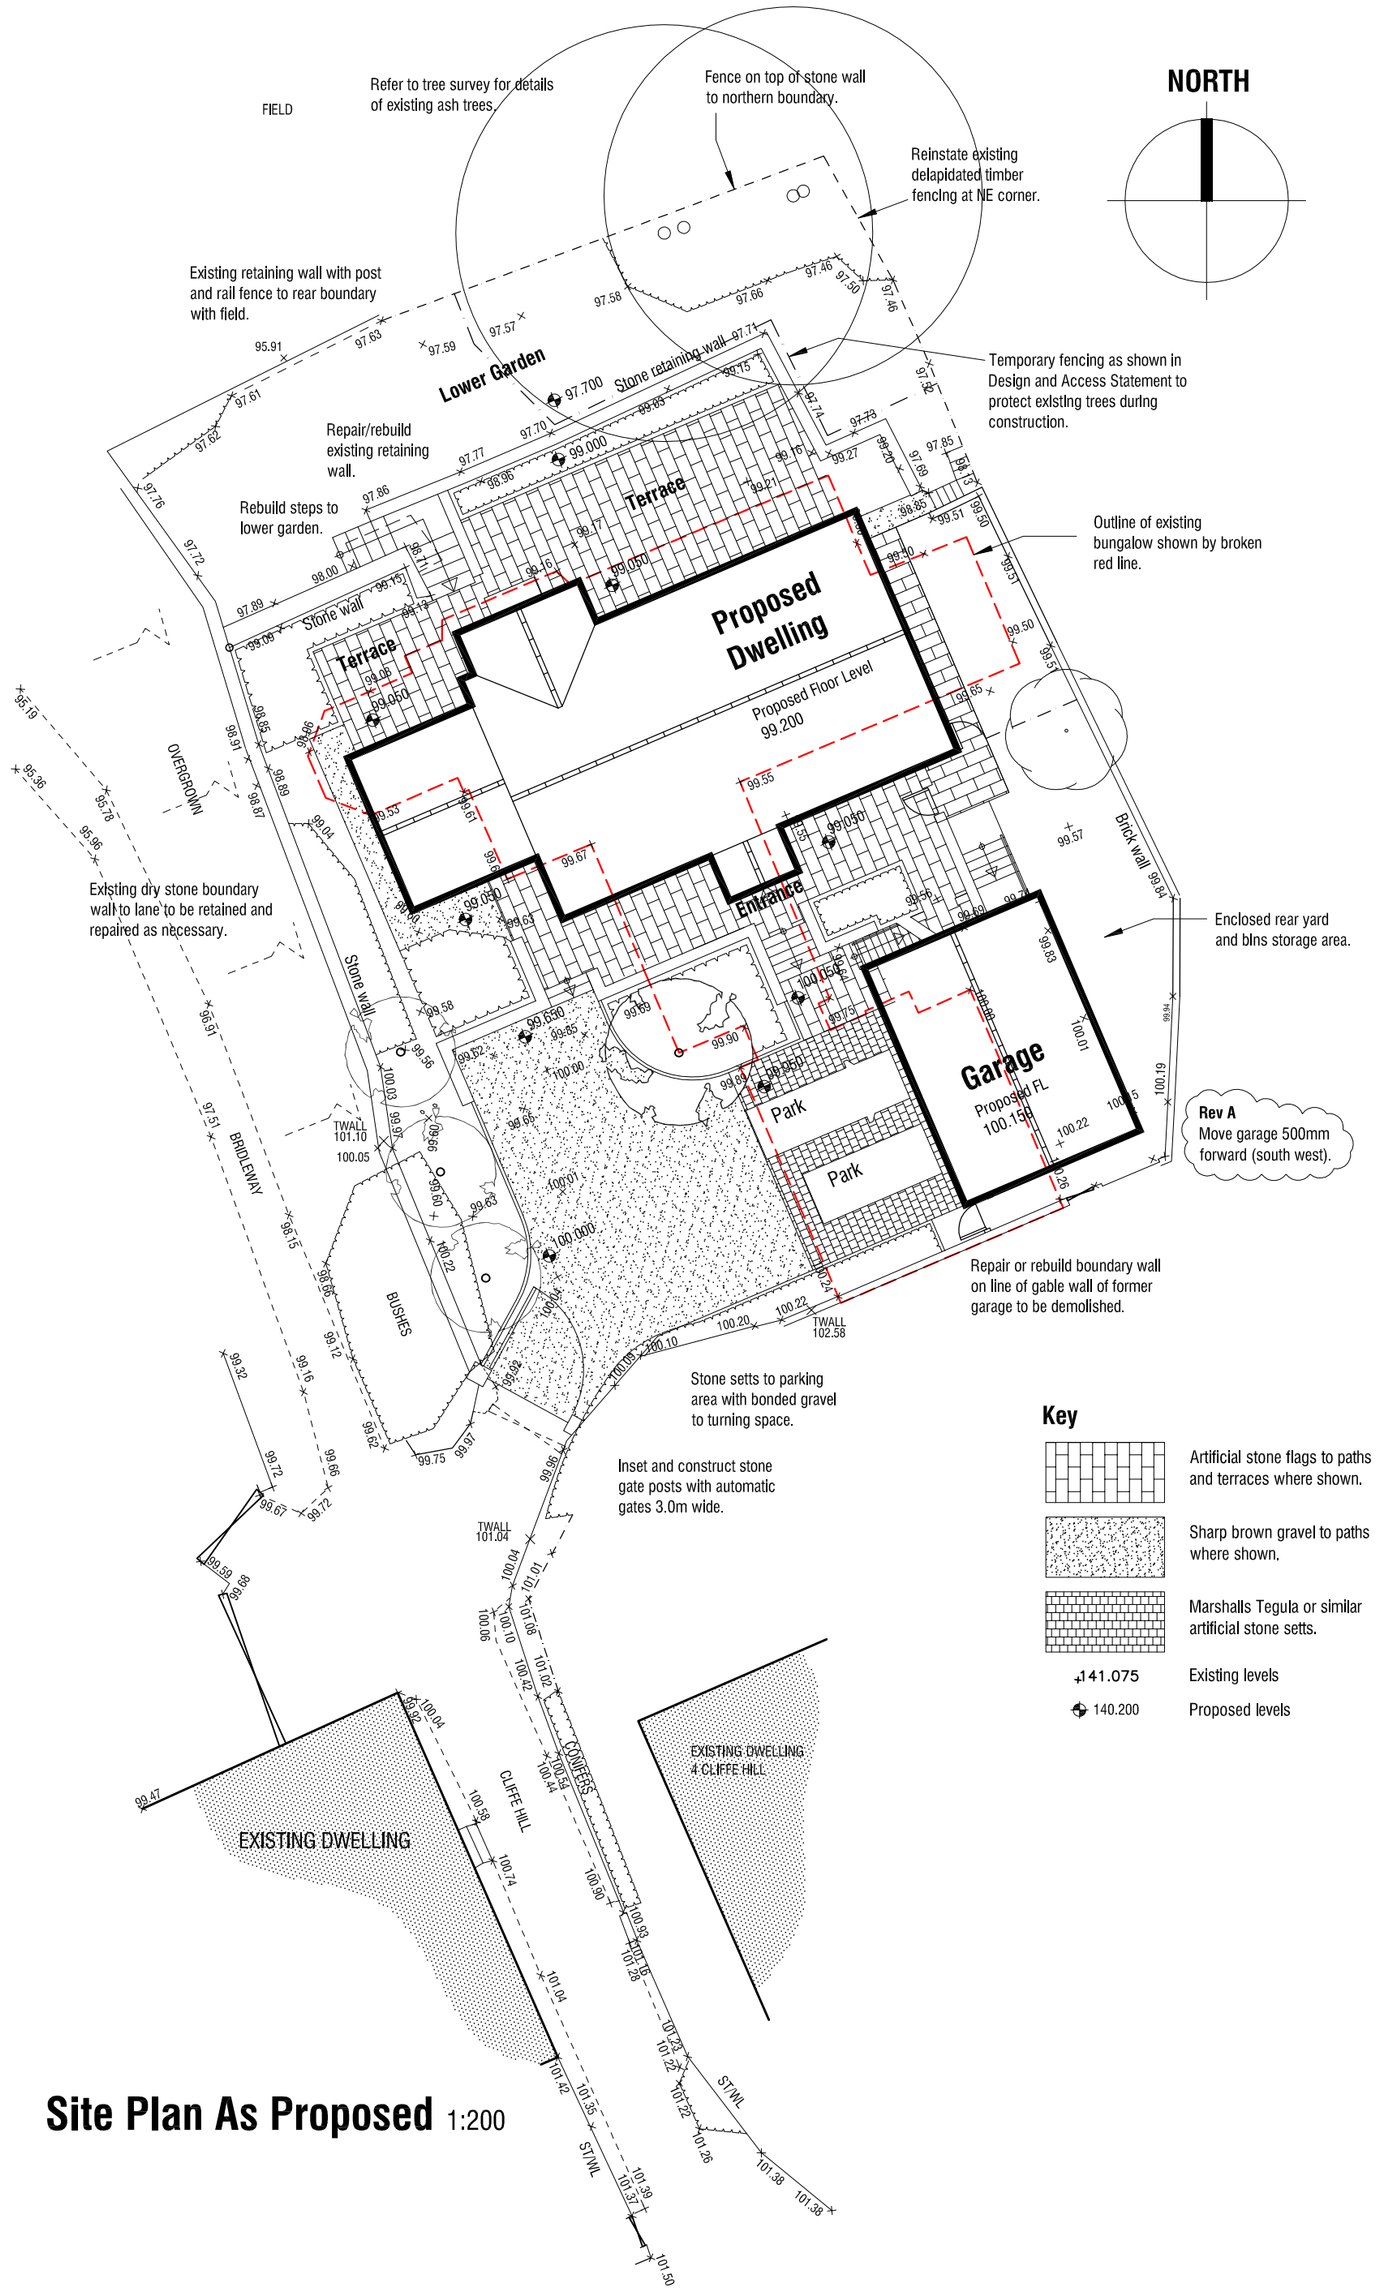

Site Plan As Proposed 1:200

Key

- Artificial stone flags to paths and terraces where shown.
- Sharp brown gravel to paths where shown.
- Marshalls Tegula or similar artificial stone setts.
- 141.075 Existing levels
- 140.200 Proposed levels

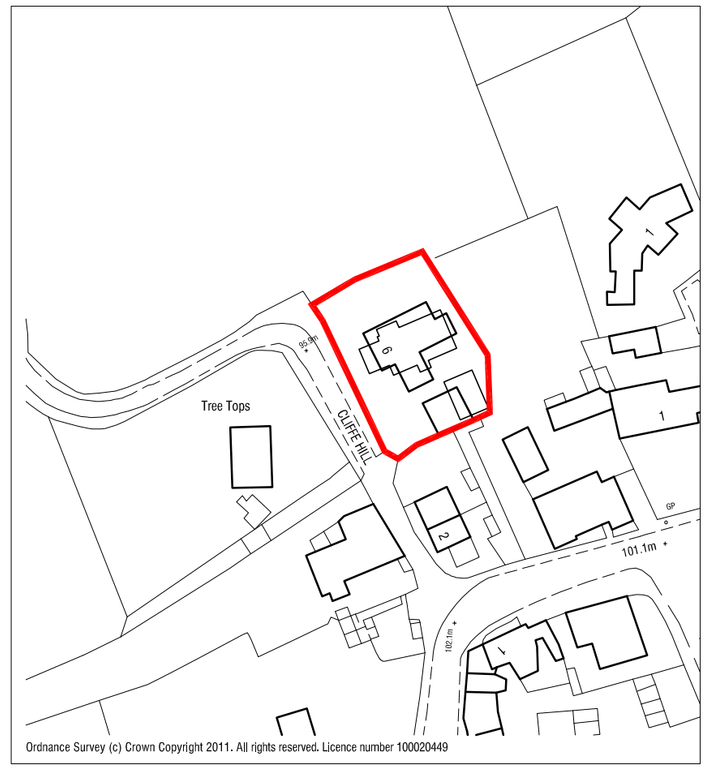

Site Location Plan 1:250

Rev A 25.04.2012 Move garage forwards 500mm to south west.

PROPOSED NEW DWELLING
6 CLIFFE HILL
CAWTHORNE
BARNSLEY

DESIGN PROPOSALS

TOPOGRAPHICAL SURVEY AND PROPOSED SITE PLAN

mboothdesign
architectural design and building consultants

11 Crowden Walk Barnsley
S75 2LU
T: 01226 286256
M: 07881898300
E: mboothdesign@btconnect.com

Scale	1:200 @A2	Drawn	MJB
Date	JANUARY 2012	Ref.	11.50
Dwg No.	P1	Rev.	A

0cm 2cm 4cm 6cm

Copyright mboothdesign. All dimensions in millimeters unless otherwise stated. Dimensions for setting out in existing buildings are to be checked and verified on site. to be checked on site