
COPYRIGHT RESERVED

Notes

Revisions

Rev	Date	Description
Rev A	30.10.17	Internal Door slightly revised to protected landing to suit Building Control comments.

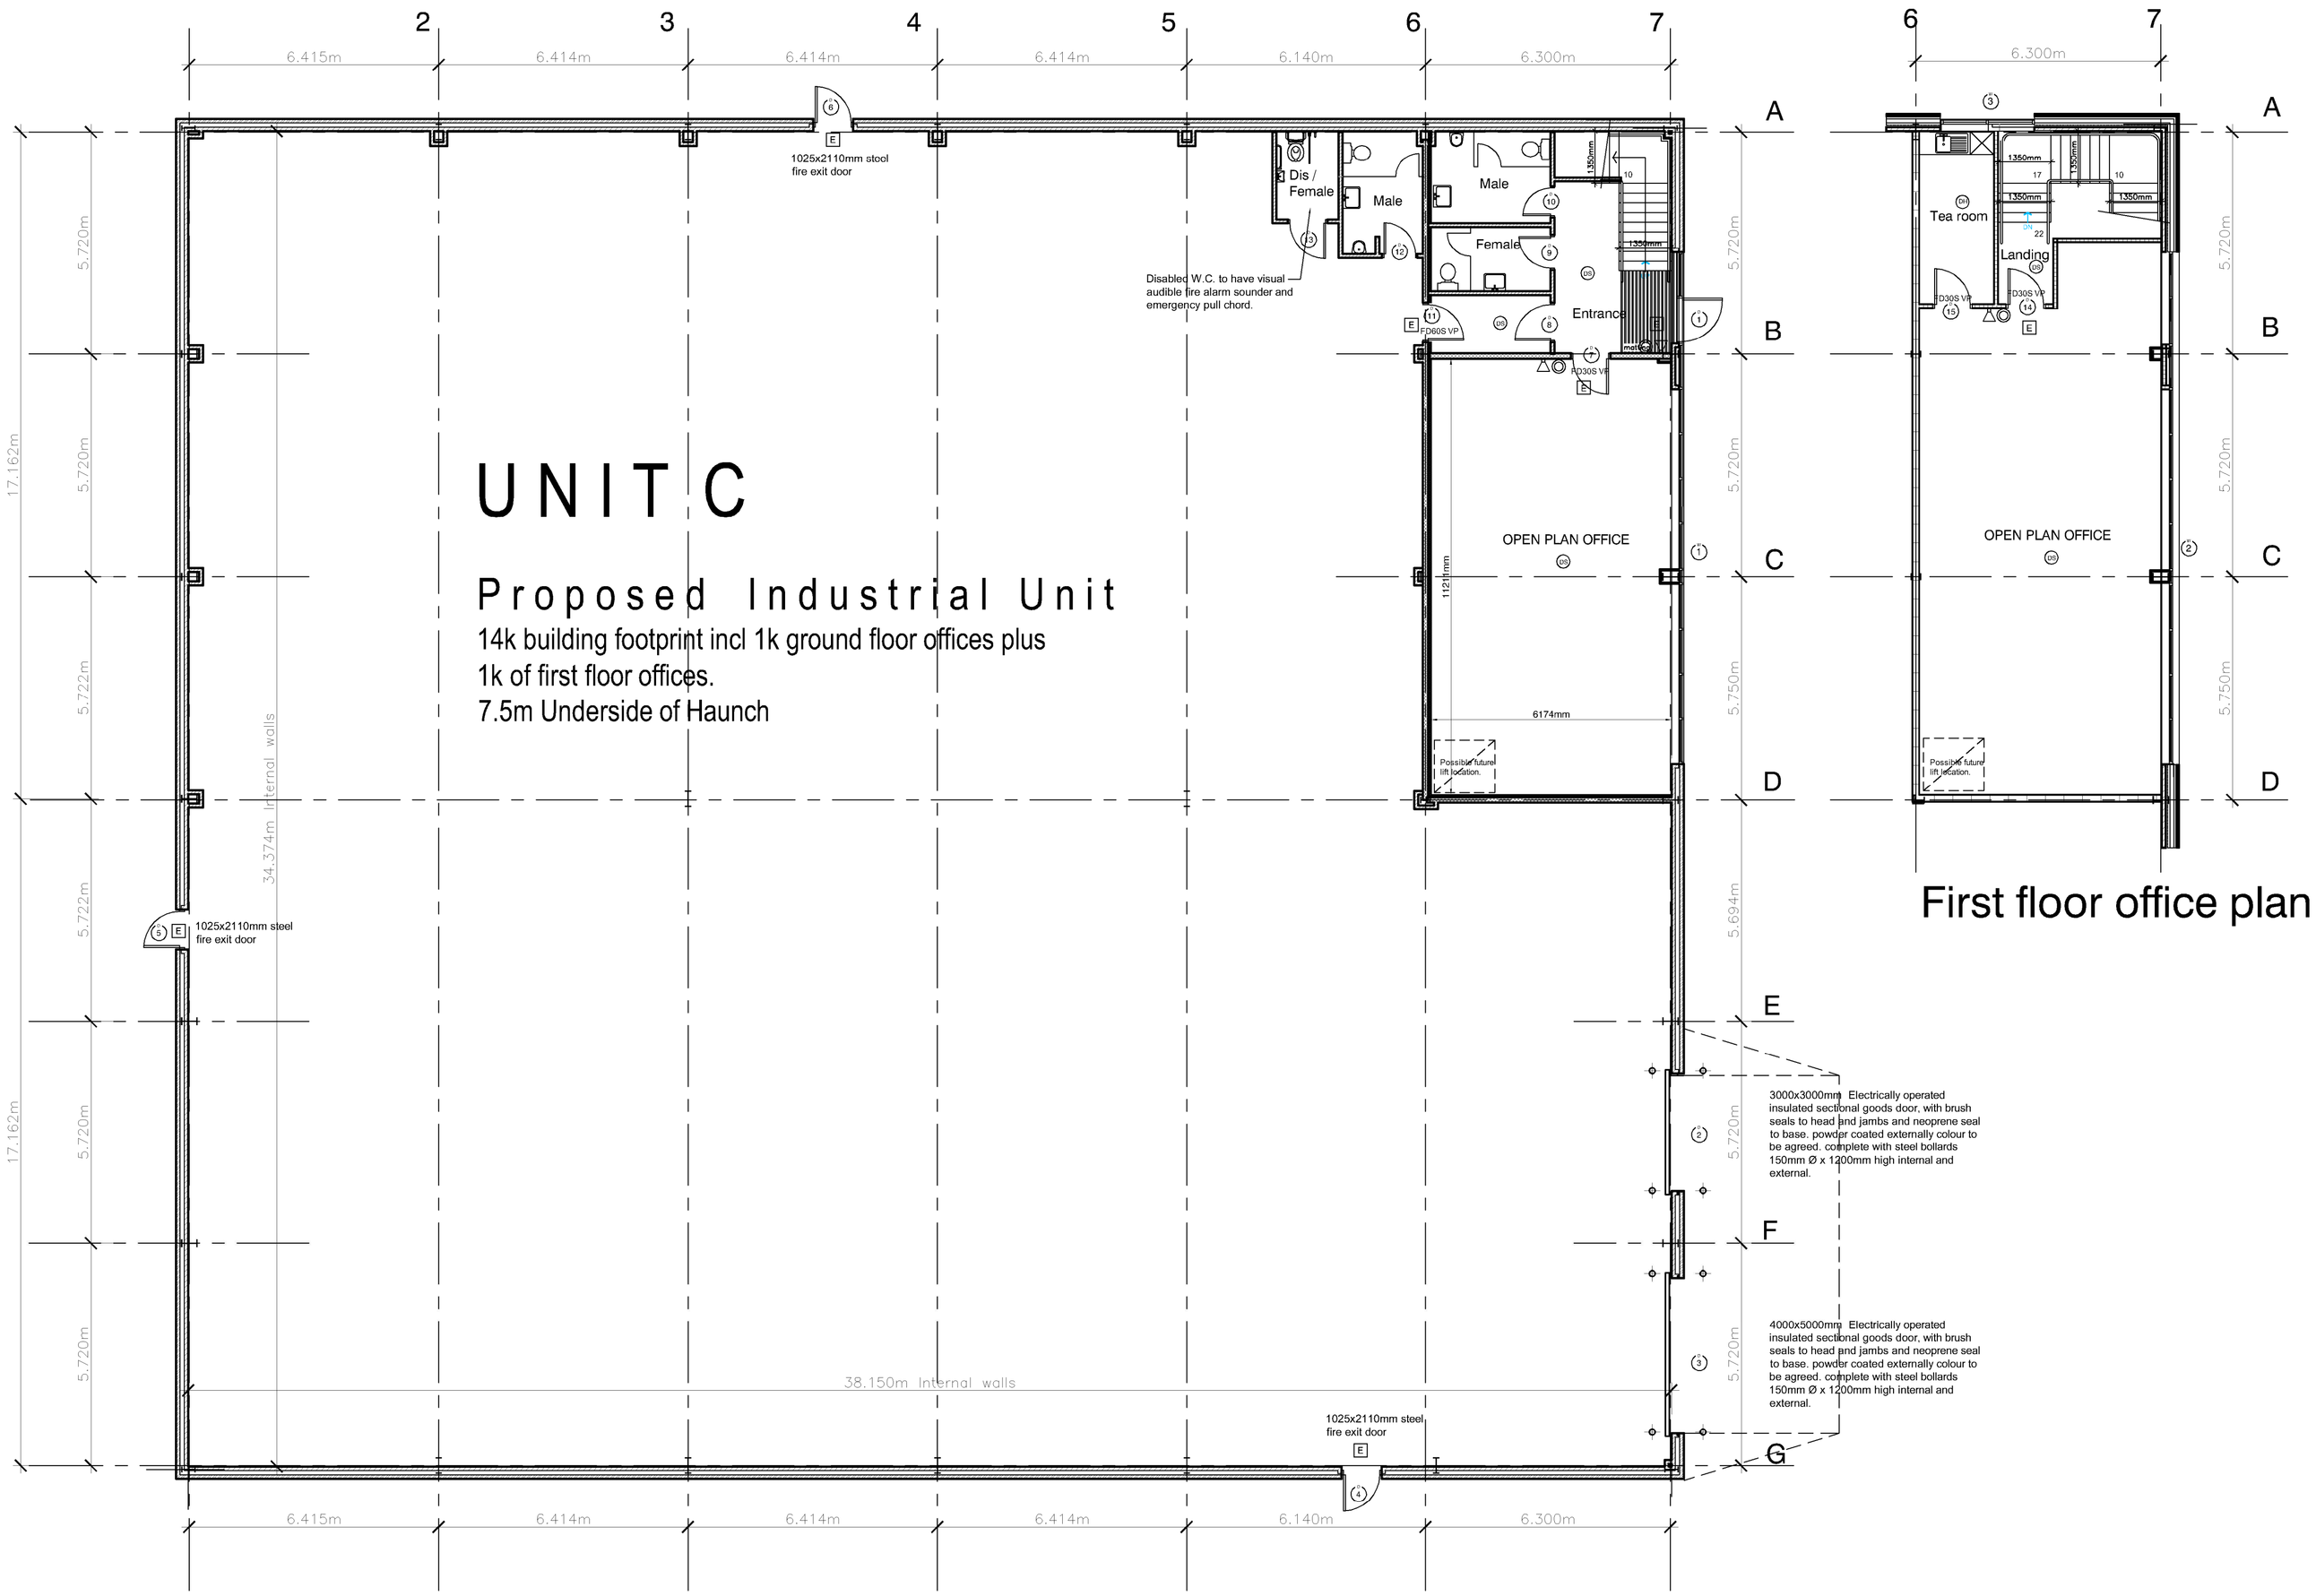

UNIT C

Proposed Industrial Unit

14k building footprint incl 1k ground floor offices plus
1k of first floor offices.
7.5m Underside of Haunch

Ground floor plan

First floor office plan

Unit C - Phase 2 - Capitol Park, Capitol Close, Barnsley.

BUILDING MANAGEMENT SERVICES LTD

Huddersfield Road
Elland, West Yorkshire
HX5 9BW
TELEPHONE : ELLAND (01422) 371616
FAX No : (01422) 376717
email : mail@bmselland.com

Building Management Services

Client

Commercial Development Projects Limited

Project

Industrial Development
Phase 2 - Capitol Park,
Barnsley.

Sheet

Unit C - Proposed floor plan.

Drawn: D.C.H	Date: May 2017
Scale: 1:100 @ A1	
Status: Planning	
Drawing No.: M3035-04	Revision: Rev A