

Garage Detail

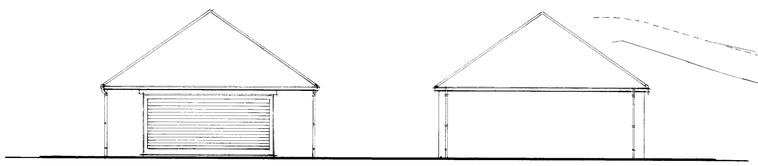


Front Side

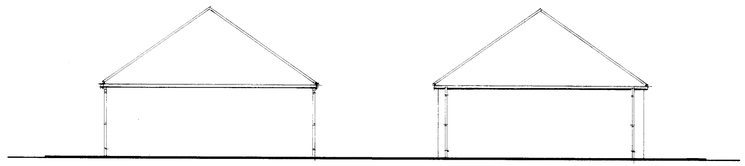


Rear Side

Floor plan

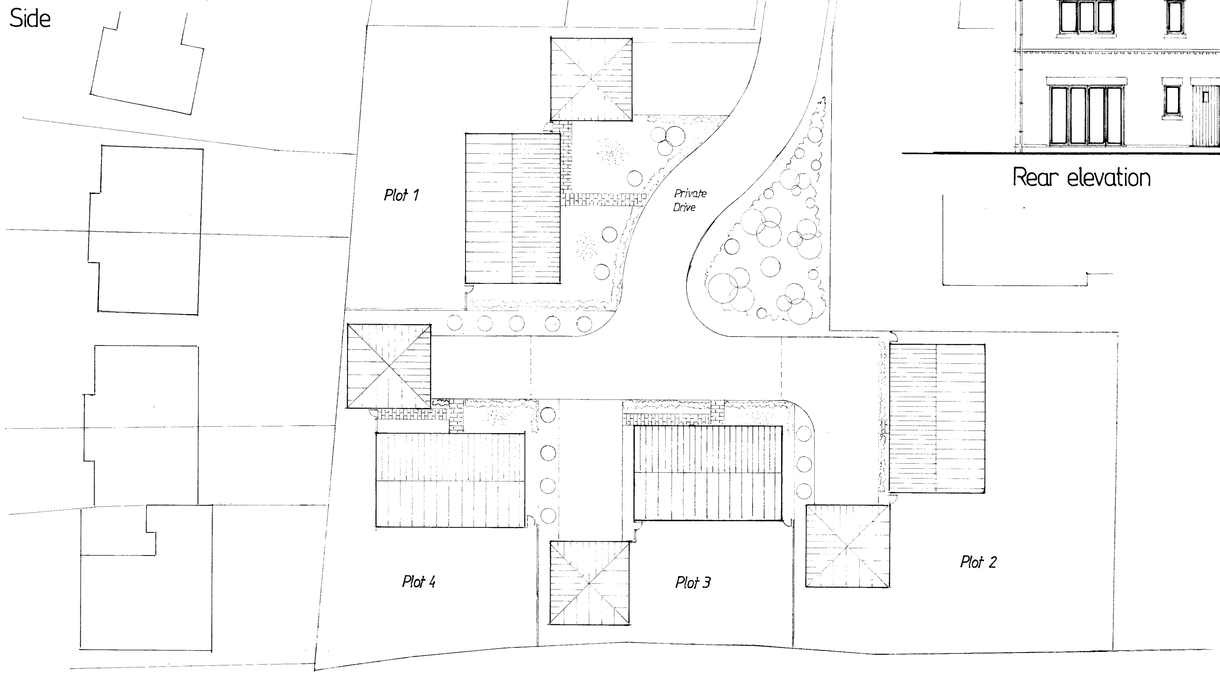

Site layout
Scale: 1:250

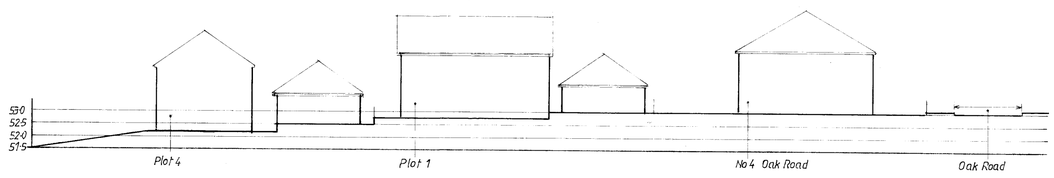


Indicative section




Front elevation Side elevation



Rear elevation Side elevation

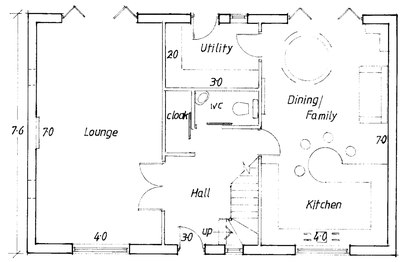

Ground floor plan *Plots 1 & 2 handed*

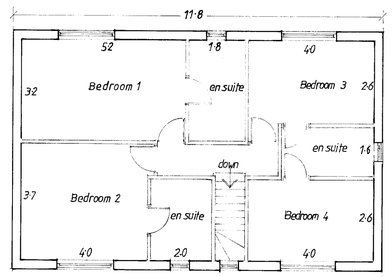

First floor plan

Proposal: *Erection of Four Detached Dwellings and Garages and New Access*
Off Oak Road
Thurnscoe
Barnsley

All work to comply with Planning and Building Regulations. Dimensions and levels shown are in metric and should be checked prior to commencement of ordering materials. If in doubt ask. All materials and components to be used strictly in accordance with manufacturers instructions

Copyright. This drawing is the copyright of GR-1 and may not be reproduced for use by a third party without the prior written approval of G Raynor B.Sc. Dip.T.P. M.R.T.P.I.

Applicant: *Britannia Construction Ltd*
Dwg Title: *Planning*
Dwg. No. *112/20/1A*
Scale: *1:100 1:250*
Revision/Date: *June 2020. Rev A August 2020*

Graham Raynor
Planning and Architectural Design Ltd.
Graham Raynor. B.Sc. Diploma in Town Planning. Member of the Royal Town Planning Institute
Tel/Fax 01709 818747 E-mail grplanning@freenetname.co.uk