


EXISTING

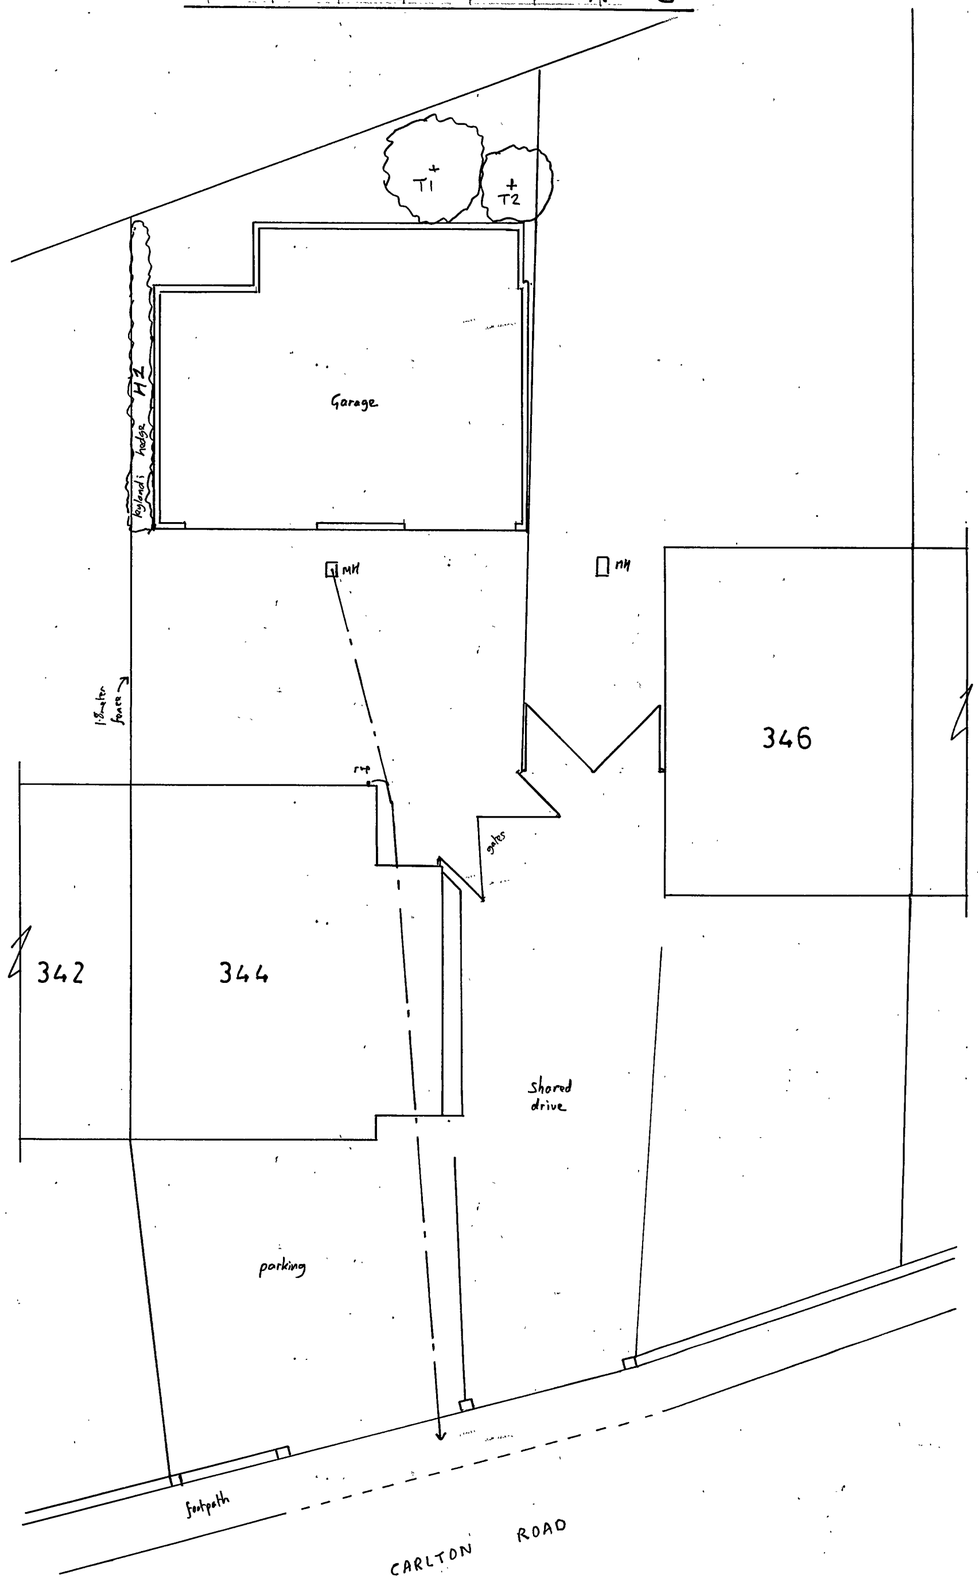

PROPOSED

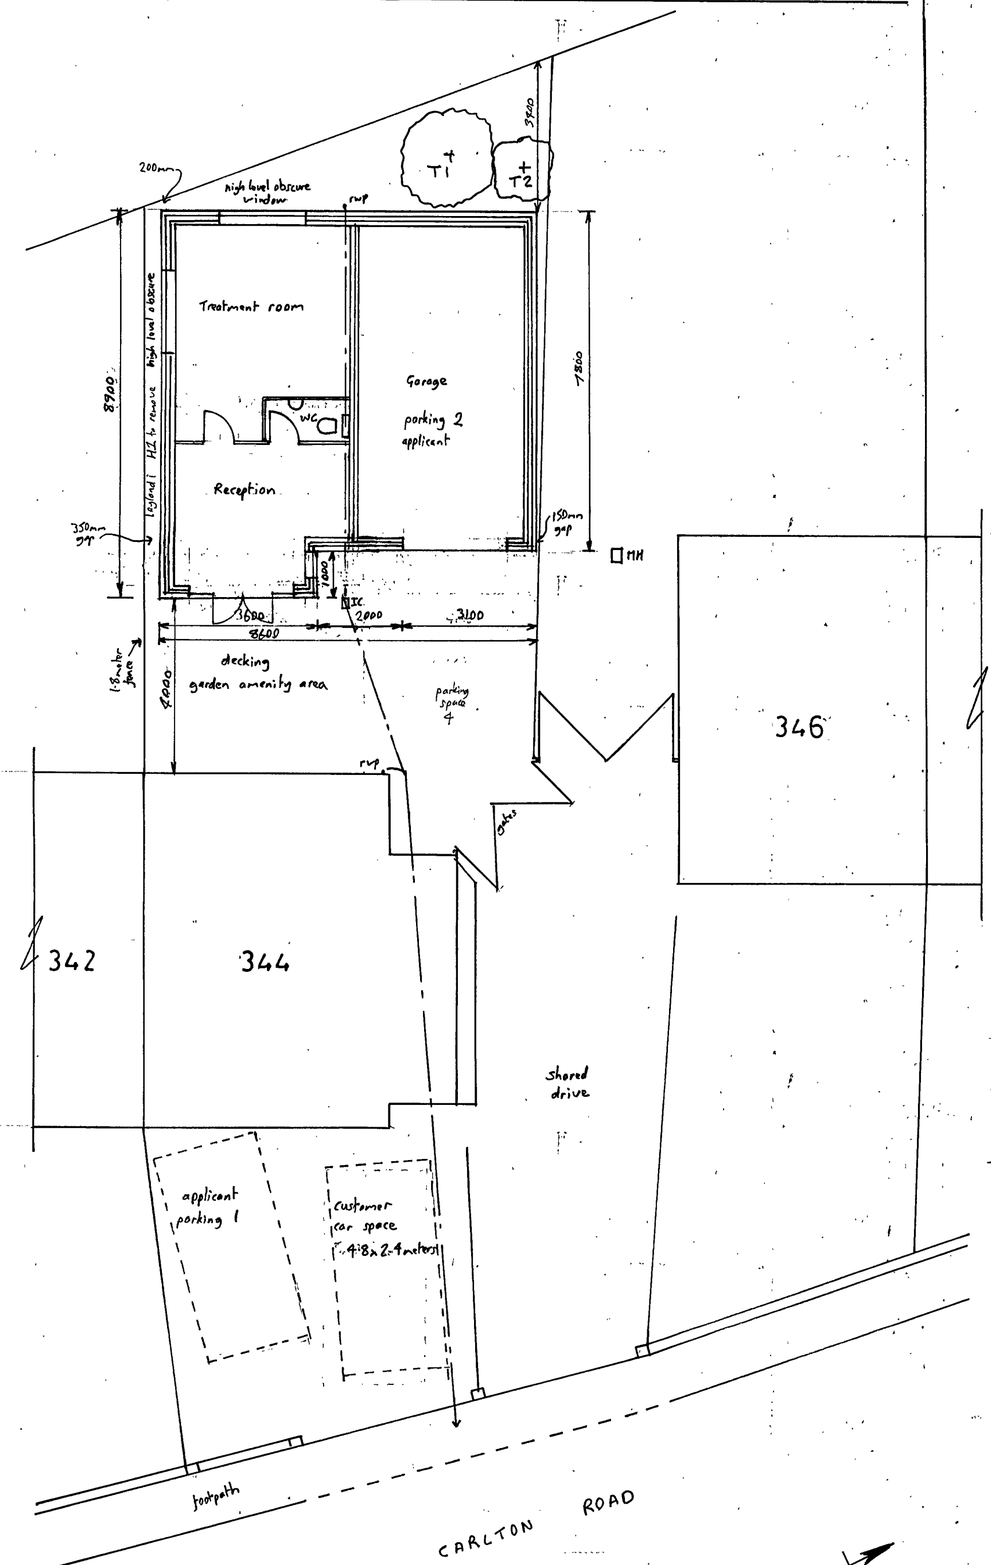

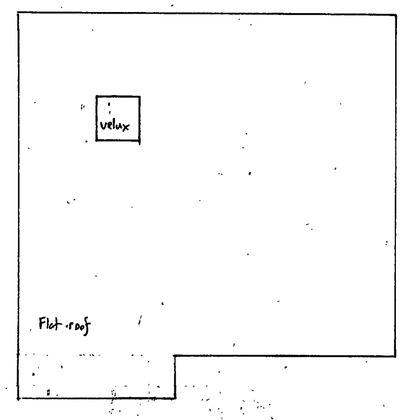

ROOF PLAN

Dimensions in mm

R. M. Bienkiron
BA(Hons)Arch 07830291925

JOB AND CLIENT

Mr Paul Miller
344 Carlton Road
Barnsley
S71 2BH

DRAWING

EXISTING & PROPOSED
GROUND FLOOR PLANS
SITE PLAN

Scale 0 1 2 3 scale bar metres 1:100

Date 5.7.2018

Drawing No 808PM 01