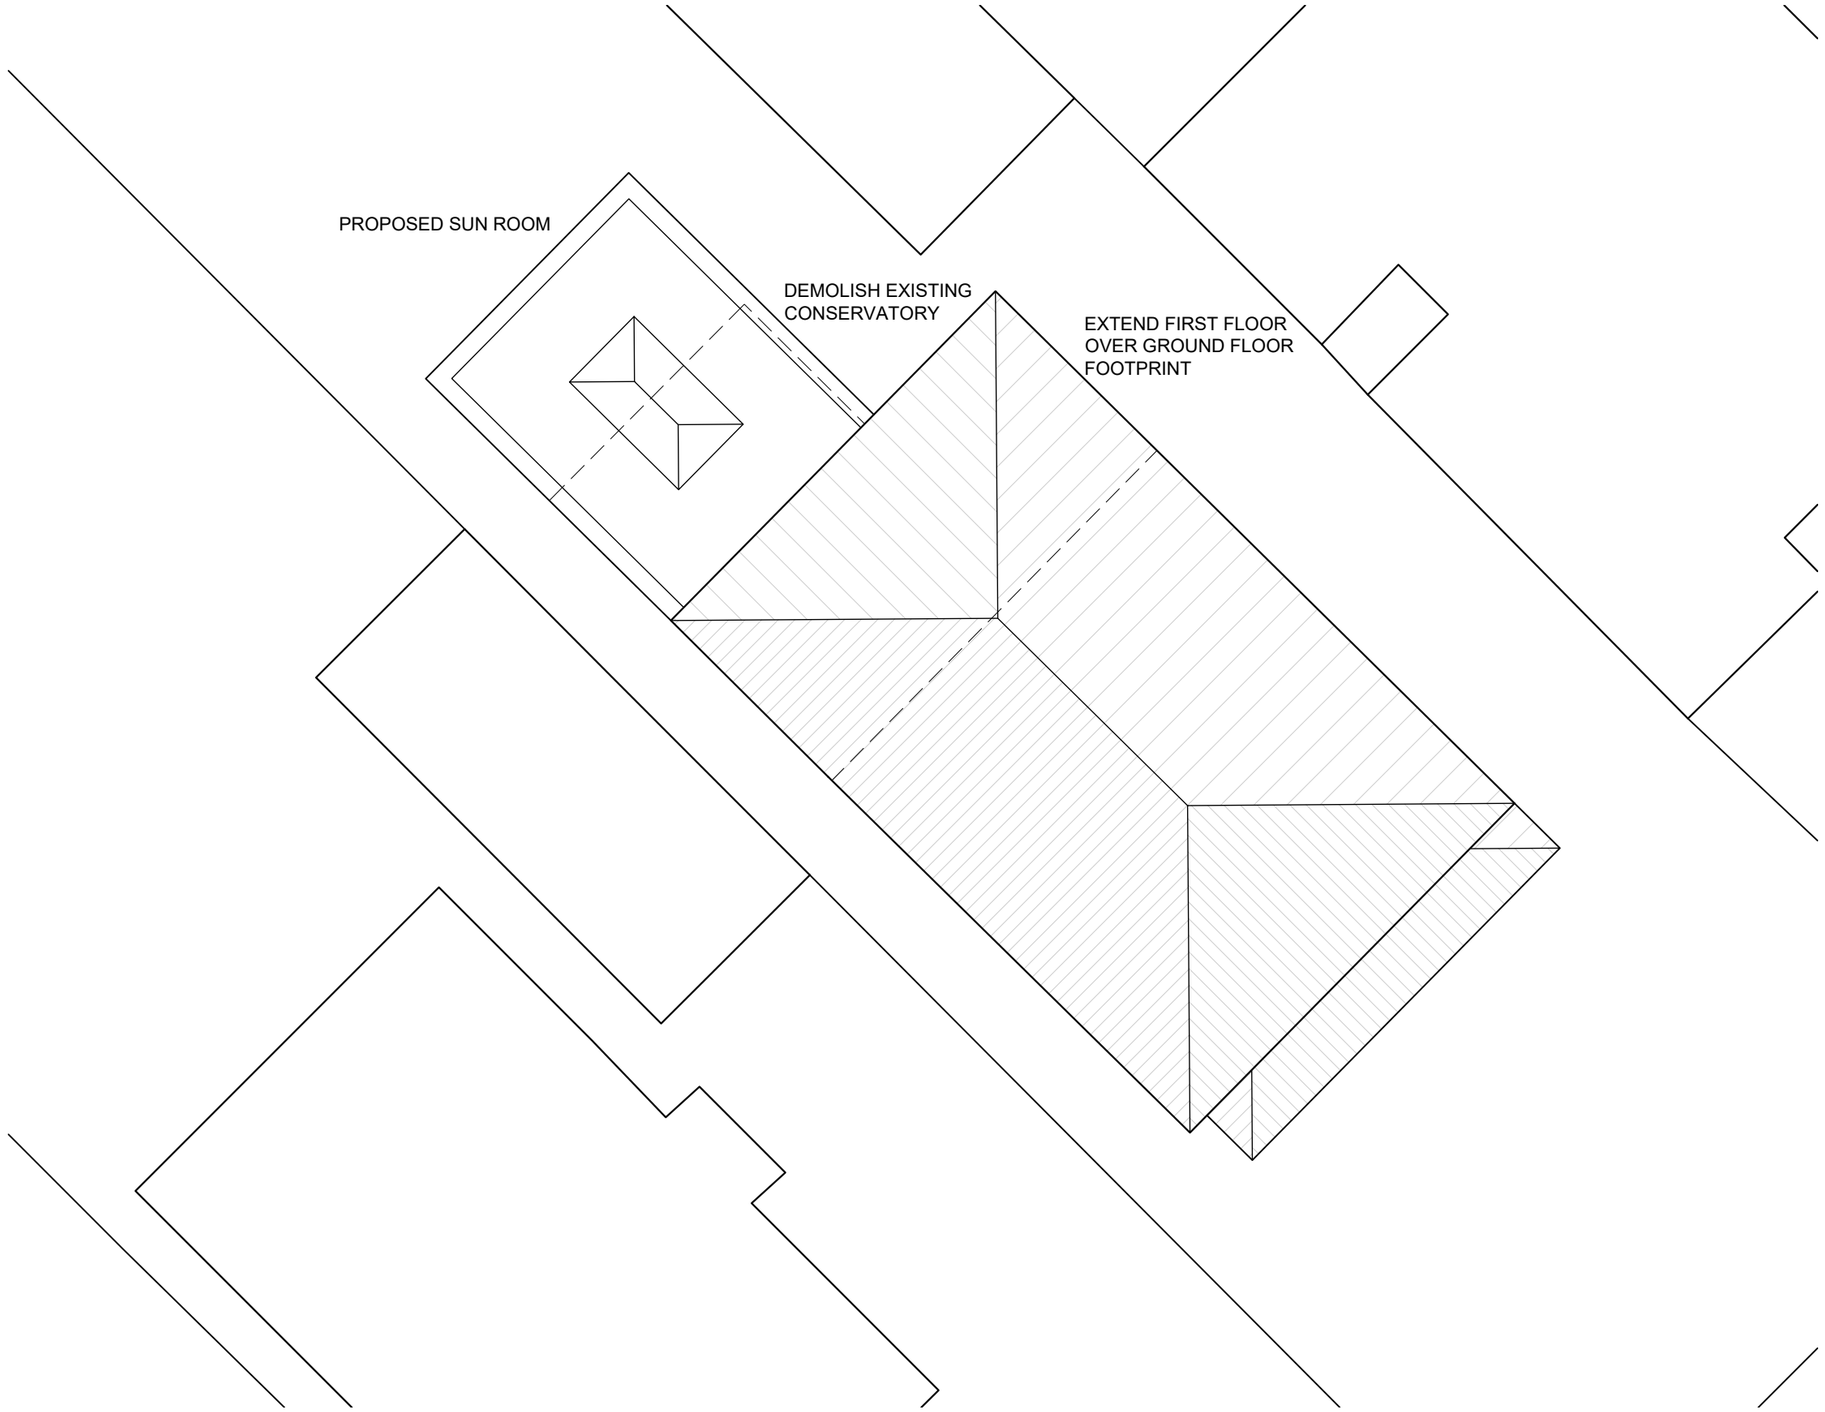


PROPOSED SITE PLAN

Scale – 1 : 100

GENERAL NOTES

Figured dimensions only to be taken from this drawing
Do not scale. If in doubt ask.

© Copyright exists on design and information contained in this drawing

No.	Revision/Issue	Date

Client Name
Mr A. Marron

Project Name
RESIDENTIAL EXTENSION

Project Address
101 HARSHAW LANE
HOYLAND
BARNSLEY

Drawing Title
Site Plan

Drawn By: CR
Checked By: TJ

Office Ref
20/20.032/Marron/101HawshawLn

Project Number: 20.032
Drawing Number: PL02
Date: 26.05.2020
Scale: 1:100@A1

JENKINS VEITCH NOLAN

Appleby House
Unit 19 Ravenshorn Way
Renishaw, Sheffield S21 3WY

T: 01246 432 338
F: 01246 436 794
E: info@jvnarchitecture.com