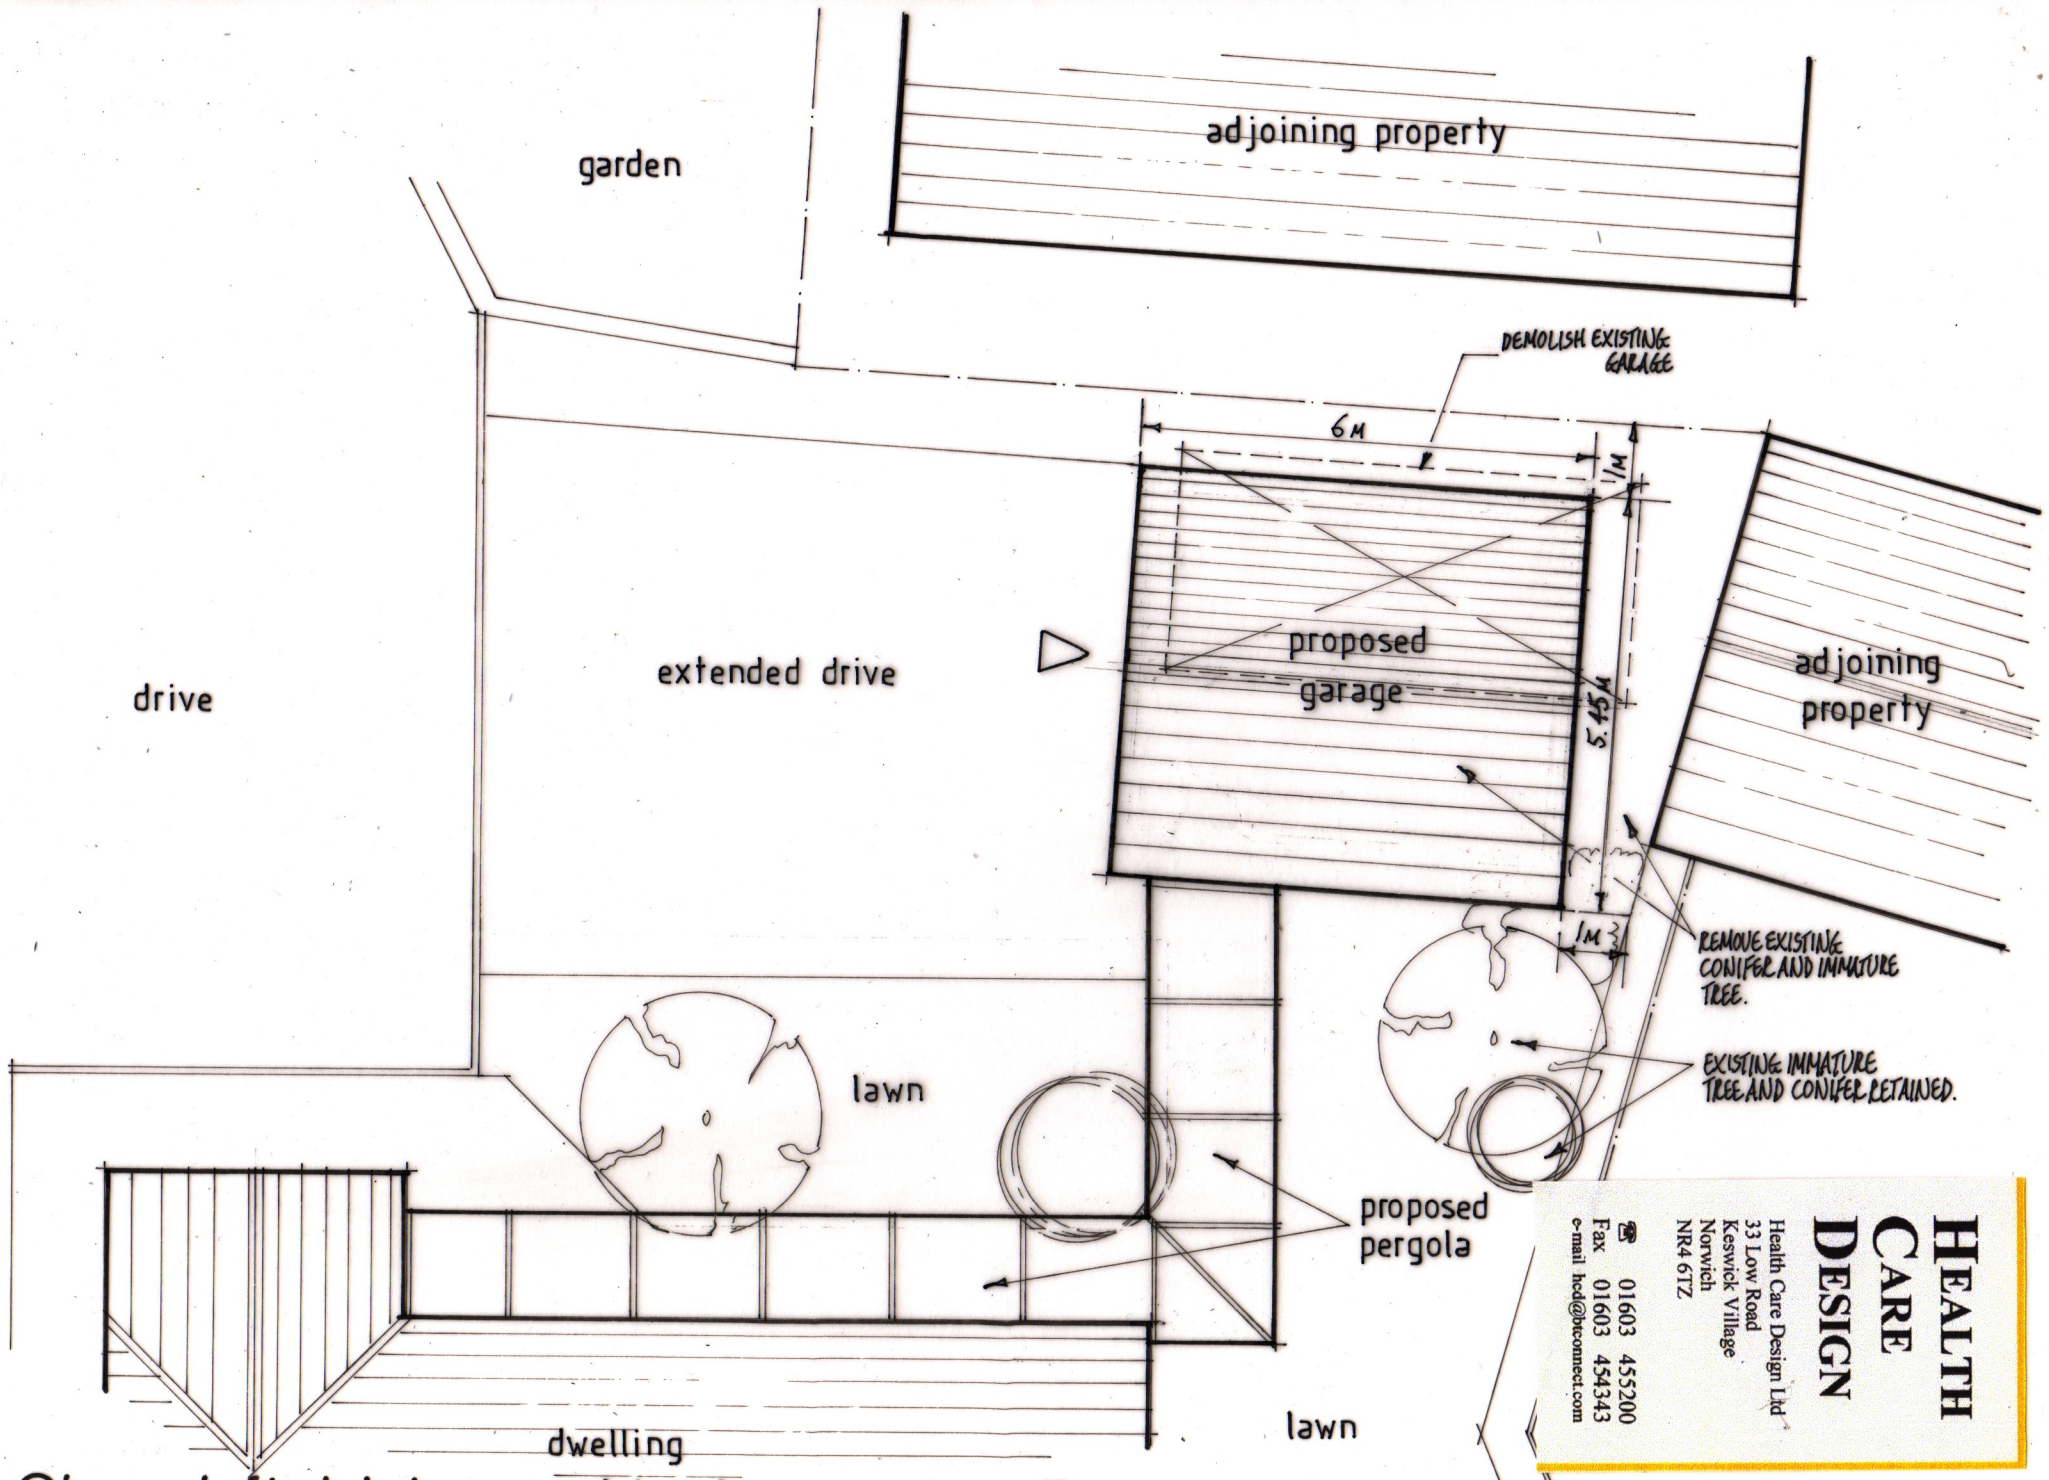


1:100 Scale

Dwg no. 732A / 03

HEALTH CARE DESIGN
Health Care Design Ltd
33 Low Road
Keswick Village
Norwich
NR4 6TZ
01603 455200
Fax 01603 454343
e-mail hcd@btconnect.com

139, Churchfield Lane, Kexborough Proposed Part Site Plan