

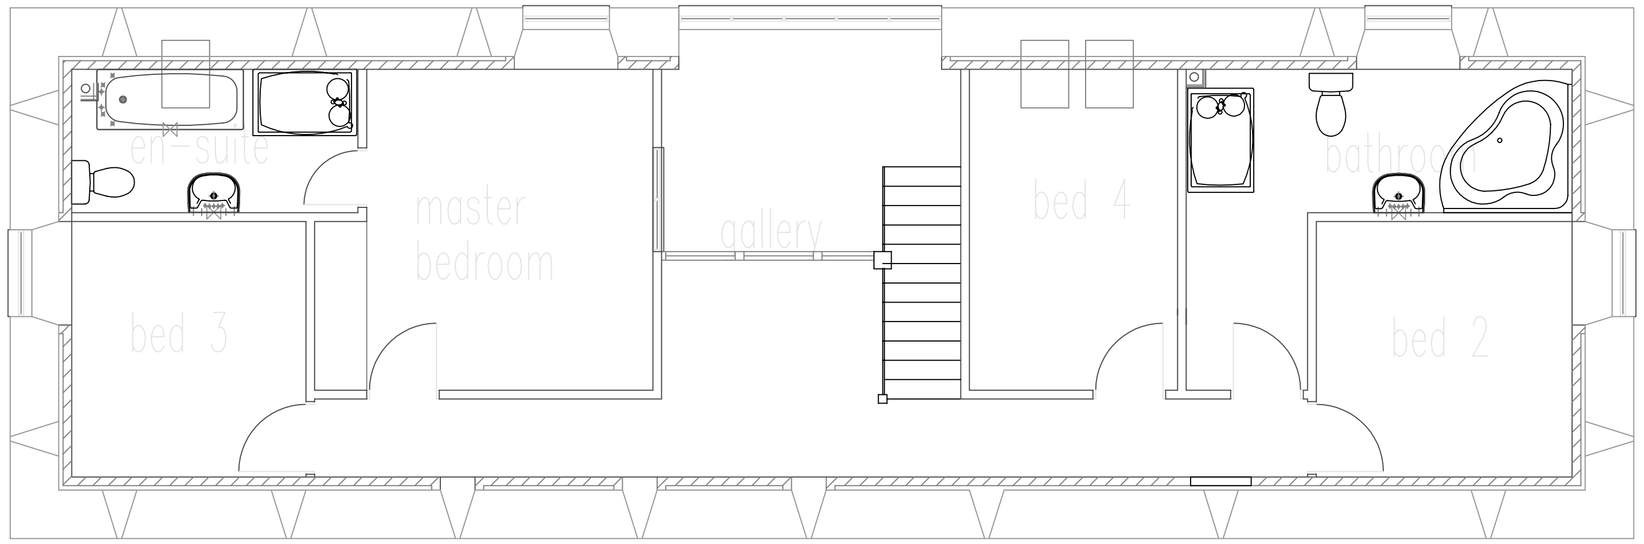



EXISTING FIRST FLOOR PLAN SCALE 1:50

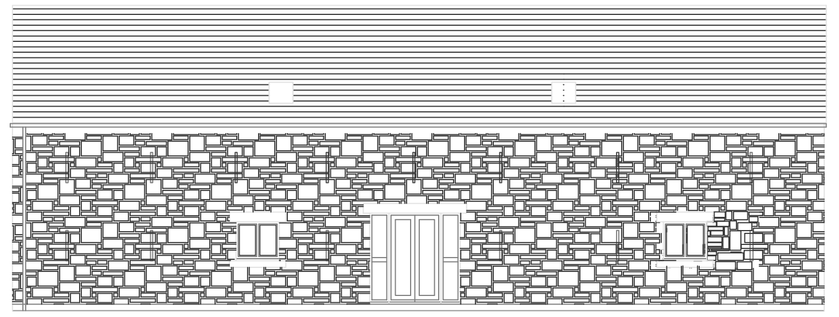


EXISTING ELEVATION TO ROAD SCALE 1:100

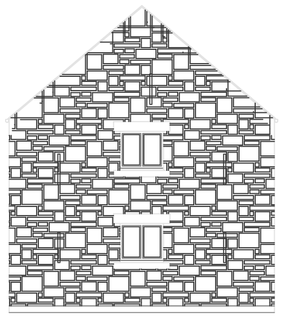


EAST ELEVATION

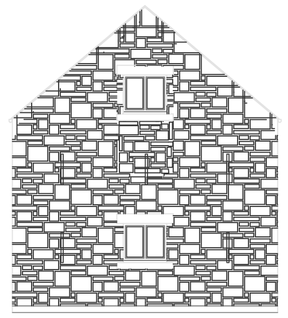

WEST ELEVATION

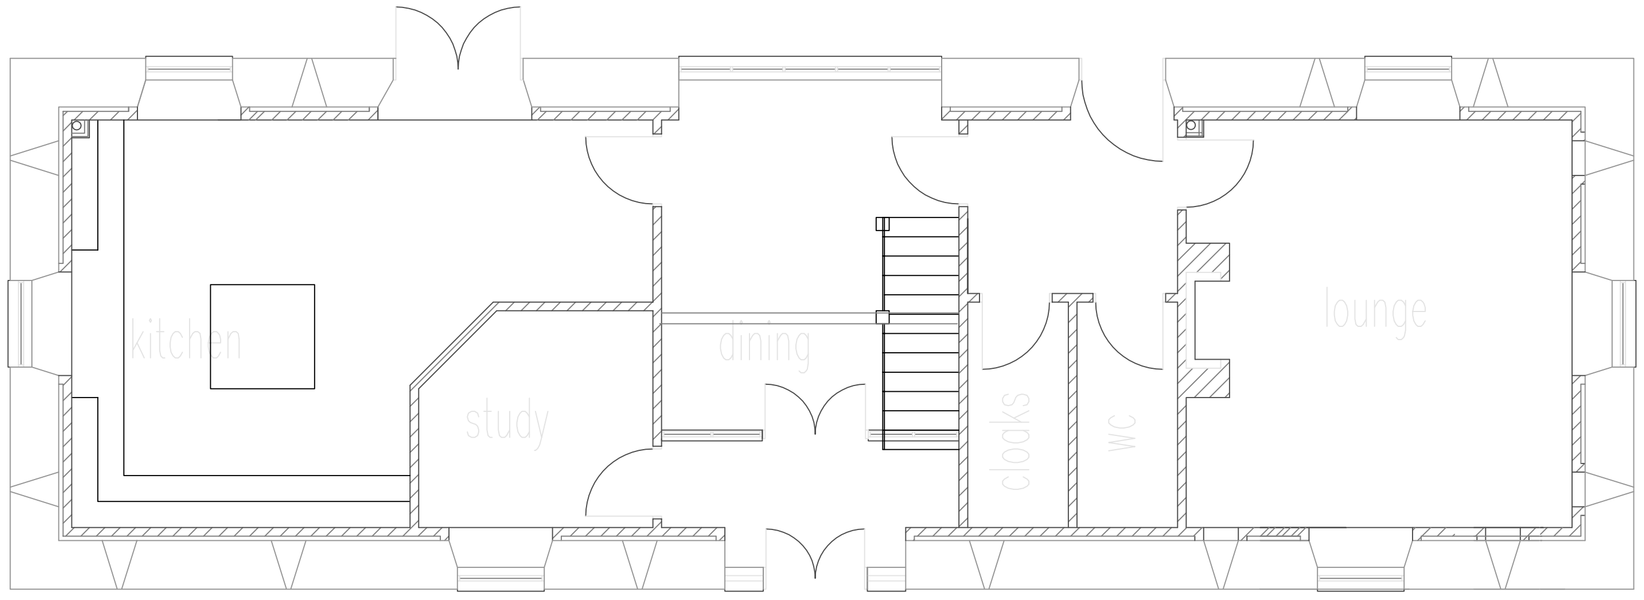

EXISTING GROUND FLOOR PLAN

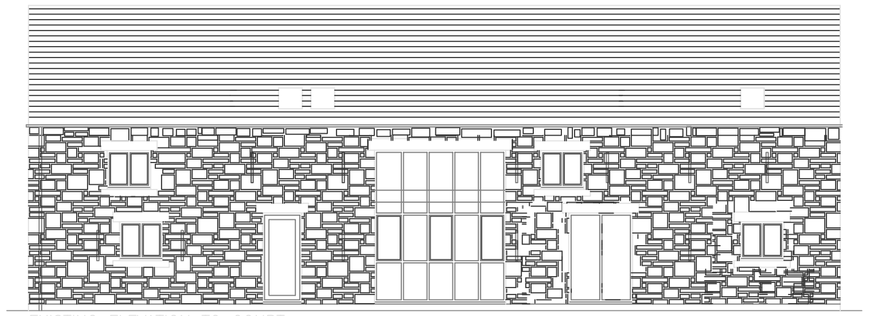

EXISTING ELEVATION TO COURT

REVISIONS:

THE GRANARY
HAY GREEN LANE
BIRDWELL

EXISTING
PLANNING DRAWING