




Full Site Topographical Survey - 1:2000

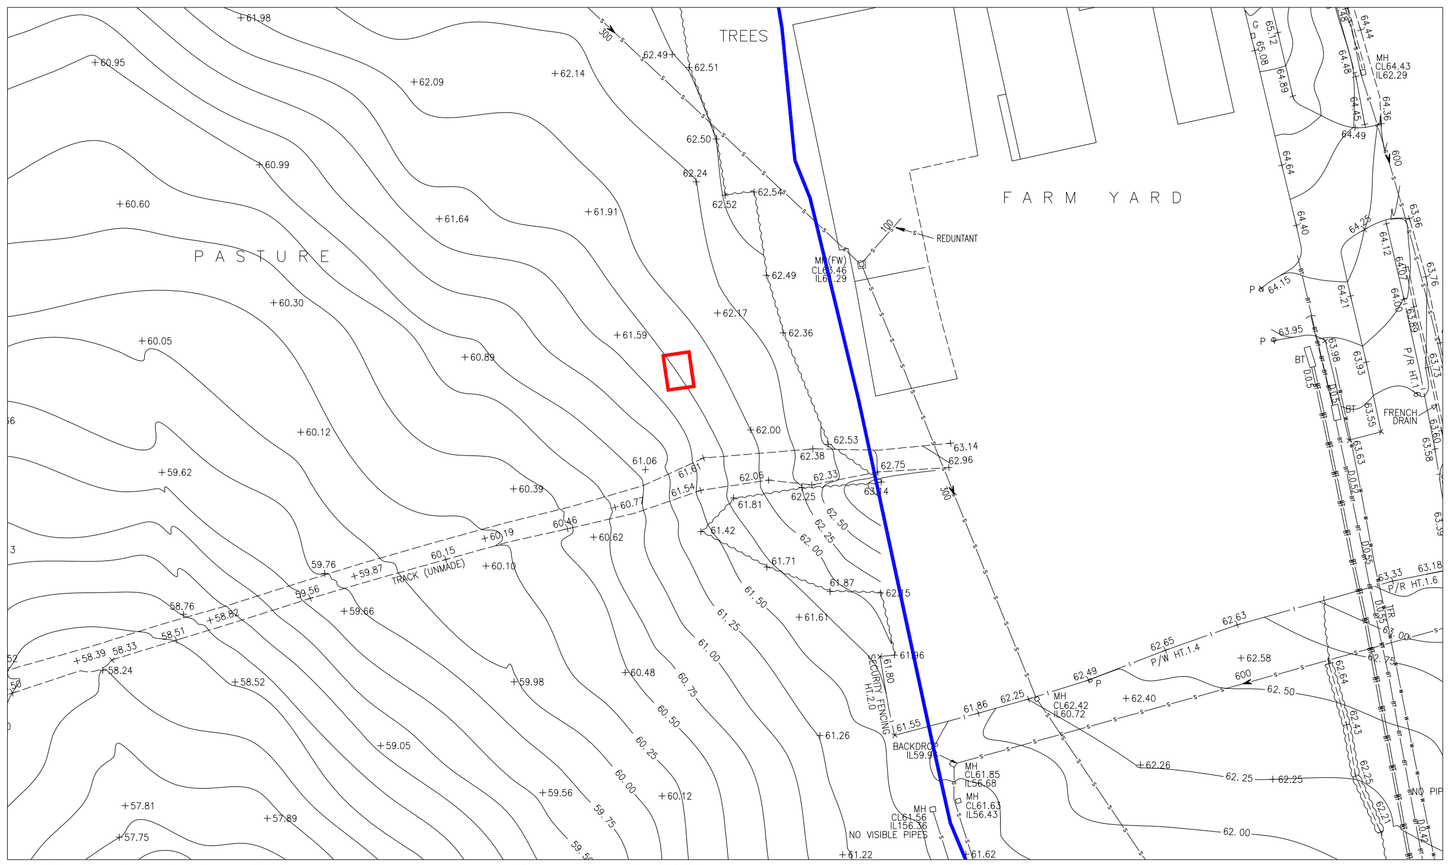


INSET A - Partial Site Topographical Survey - 1:500

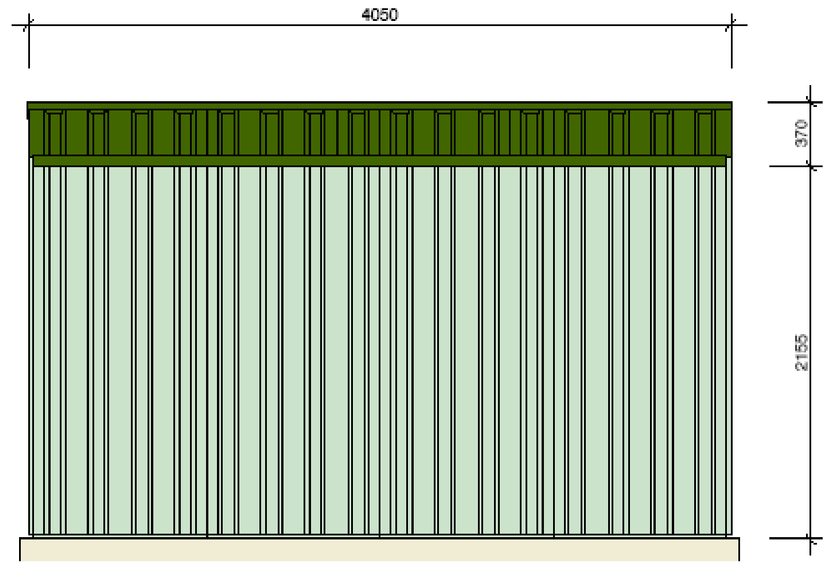

FRONT ELEVATION

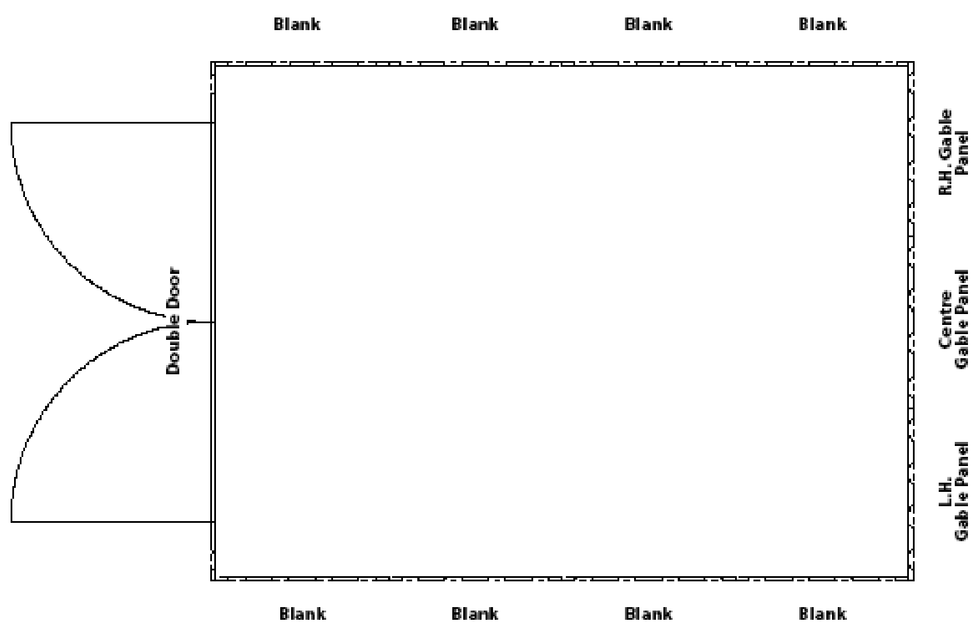

PLAN VIEW

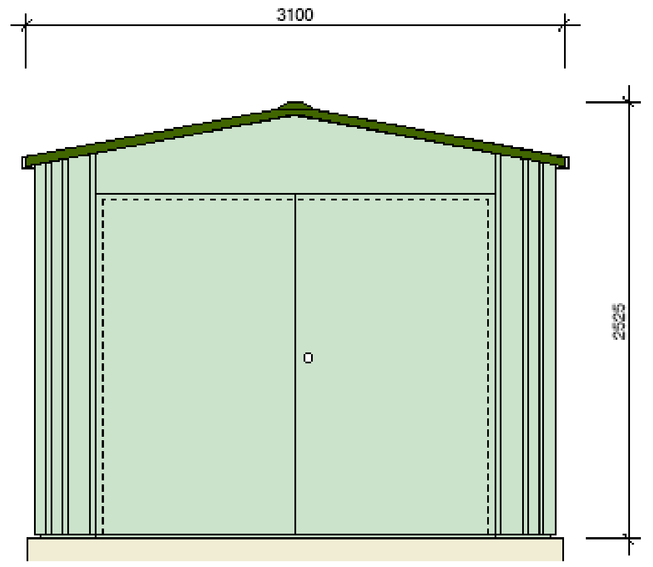

SIDE ELEVATION

Typical elevations and plans of GRP housing - 1:25

LEGEND

Planning Application Boundary

Other land in Applicants Ownership

NOTES :

Colour -
External Walls : Standard 'Light Green' BS.4800 (12.B.21).
External Roof : Standard 'Dark Green' BS.4800 (12.B.27).

Colours shown on this drawing are for illustrative purposes only.

Base fixing bolts supplied as standard (base fix and seal by others).

MINIMUM BASE REQUIREMENTS :
If no suitable existing base, then base to be a minimum size of 4150 x 3080 x 125mm thick concrete onto well consolidated hardcore. Base to be smooth (float finish), flat, level and square and slightly raised above surrounding ground level.

Glasdon

GLASDON MANUFACTURING LIMITED
Poulton Business Park • Poulton-le-Fylde • Lancashire • FY6 8JW
Tel: 01253 891131 • Fax 01253 891923
e-mail: sales@glasdon-manufacturing.co.uk
website: www.glasdon.com

Title :
1 No. 4m x 3m Modified Hermit Model H430DE

A.W.P

Drawn By:	DSq	Scale :	1:30
Date :	17/12/09	Original Drawing Size :	A3

Drawing No :
EXAMPLE

Glasdon©. This drawing is issued on the condition that it is not copied reproduced or disclosed to a third party either wholly or in part without the consent in writing of Glasdon Manufacturing Limited.

REV.	DESCRIPTION.	DATE.	REV.	DESCRIPTION.	DATE.
P01	Preliminary Issue	01.09.10			

Barnsley Partnership For Learning

Design Risk Management Reference:
CDM/

awp

PROJECT
Barnsley BSF - Shafton ALC

DRAWING TITLE
Location and detail of proposed GRP housing

DRAWING No.	SCALE (A1)	DATE	DRAWN	CHKD
BP4L_SHA_AWP_DR_94_BW_LL_19	As shown	01.09.10	DH	SLL

Anthony Walker and Partners Limited 10 Summerhill Terrace Newcastle upon Tyne NE4 6EB
Tel: 0191 233 0188 Fax: 0191 261 1527 Email: info@awpenvironment.co.uk www.awpenvironment.co.uk

This document is copyright and must not be used, amended or reproduced in any form without written consent from Anthony Walker & Partners