


Location Plan
1 : 500

0 5M

1 to 100 scale at A3

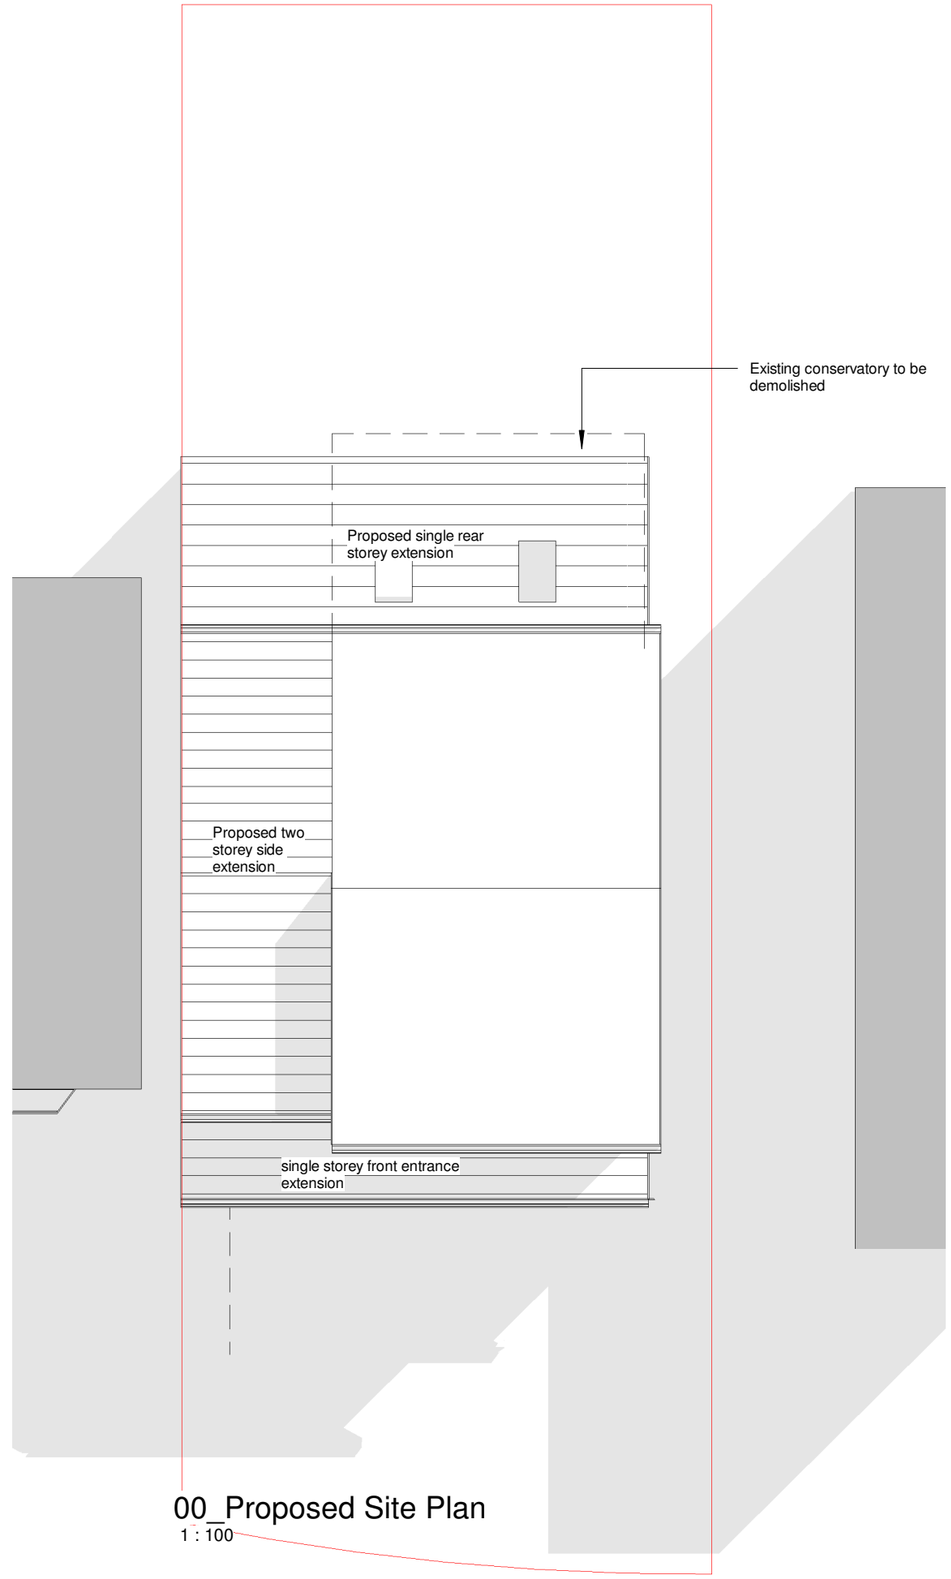

00_Proposed Site Plan
1 : 100

3 Cloverlands Drive
Location Plan

Scale (@ A3)
As indicated
Date
Issue Date

Drg NO REV
A107

25/07/2019 12:56:43