



front elevation-as existing

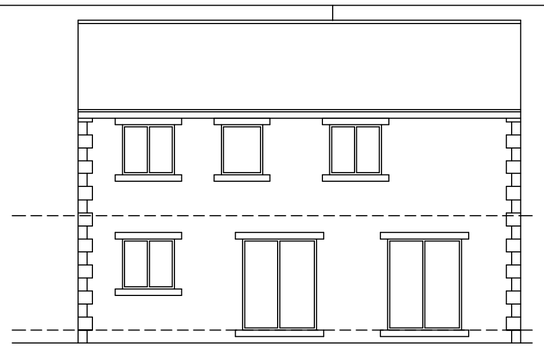

rear elevation - as existing

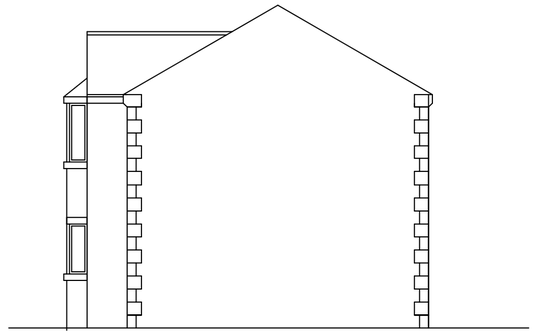

side elevation -as existing

EXISTING GABLE TO BE REMOVED AND HIPPED ROOF FORMED WITH TILES TO MATCH EXISTING

EXISTING GABLE TO BE REMOVED AND HIPPED ROOF FORMED WITH TILES TO MATCH EXISTING


MINUIMUM 12M FROM REAR ELEVATION OF15 ROCKWOOD CLOSE




front elevation-as proposed




rear elevation - as proposed

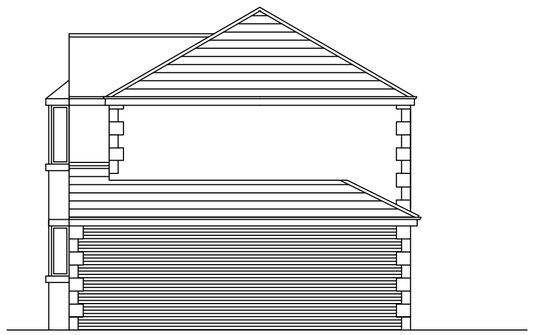


side elevation -as proposed

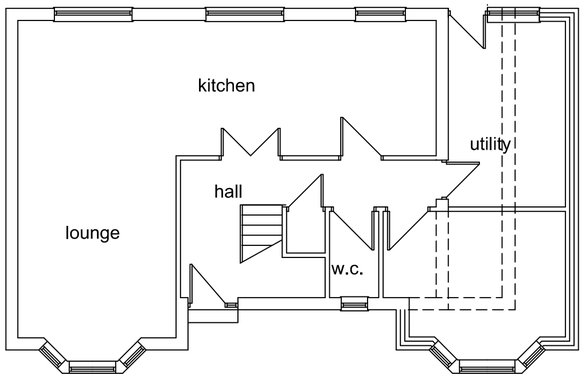


Ground Floor Plan.
As Proposed

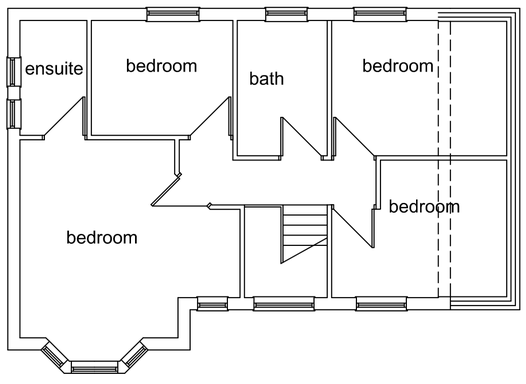

First Floor Plan.
As Proposed

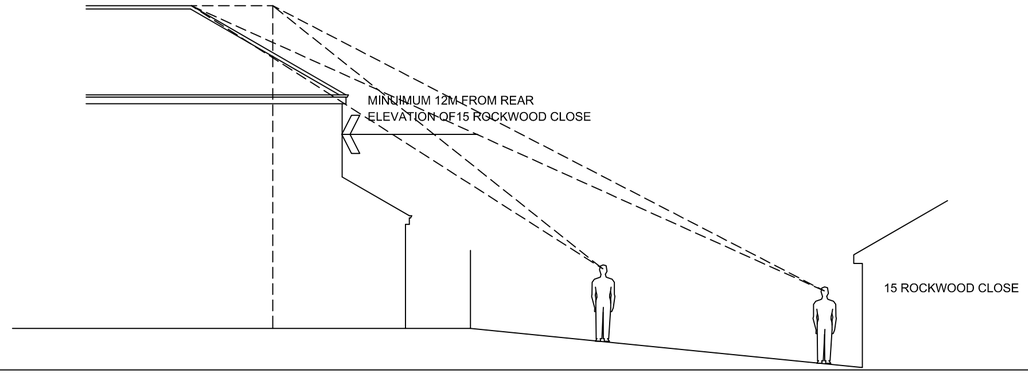

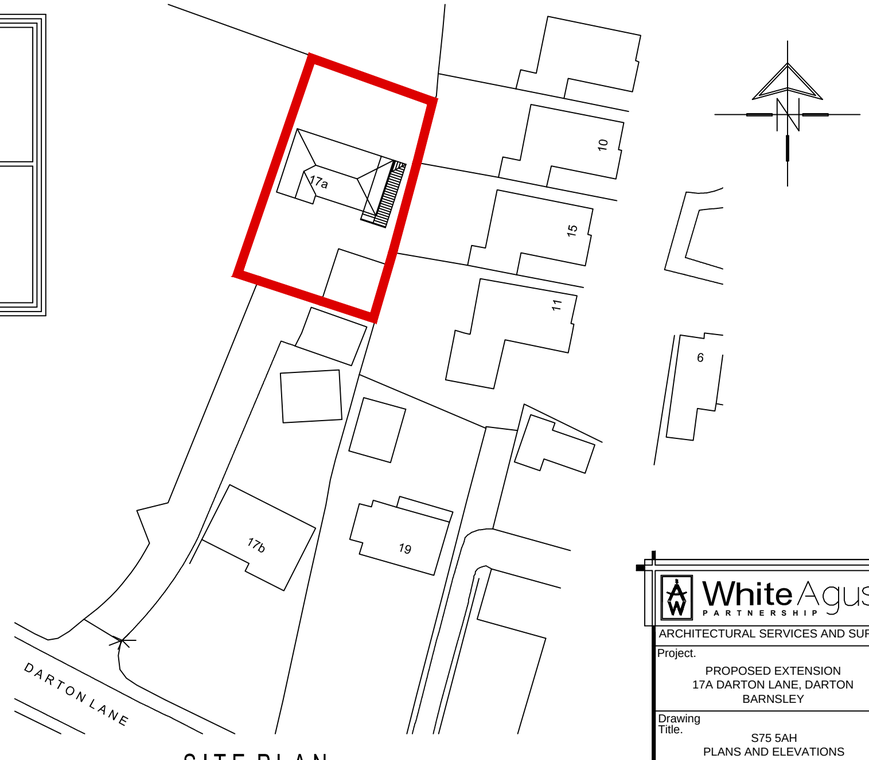

SITE PLAN

SCALE 1:500

White Agus PARTNERSHIP
8 MORSTON BUSINESS PARK,
WHALEY ROAD, BARUGH GREEN,
BARNSLEY.
S75 1HQ
Phone: 01226 208482
Fax: 01226 283030
Email: info@whiteaguspartnership.co.uk
Web: www.whiteaguspartnership.co.uk
ARCHITECTURAL SERVICES AND SURVEYORS

Project.	Client.
PROPOSED EXTENSION 17A DARTON LANE, DARTON BARNSLEY	MR D. CHAMBERS
Drawing Title. S75 5AH PLANS AND ELEVATIONS	Date. JAN 2010 / Scale. 1:100 @ A3
	Ref. 09-088 / Dwg. No. 02 / Rev. A

Date	Suffix	Description	Date	Suffix	Description
12-01-10	A	ROOF REVISED			