

THIS DRAWING AND INFORMATION CONTAINED HEREIN IS PROTECTED BY COPYRIGHT LAW AND MUST NOT BE COPIED OR REPRODUCED WITHOUT THE PRIOR WRITTEN CONSENT OF JAMES TOTTY PARTNERSHIP

ORDNANCE SURVEY INFORMATION IS REPRODUCED BY PERMISSION IN ACCORDANCE WITH LICENCE AGREEMENT - LICENCE No. AR 100006159

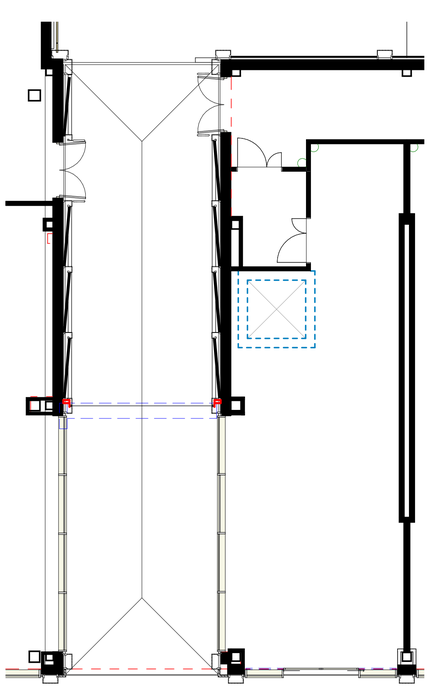

Existing Ground Floor Plan

1 : 100 @ A1

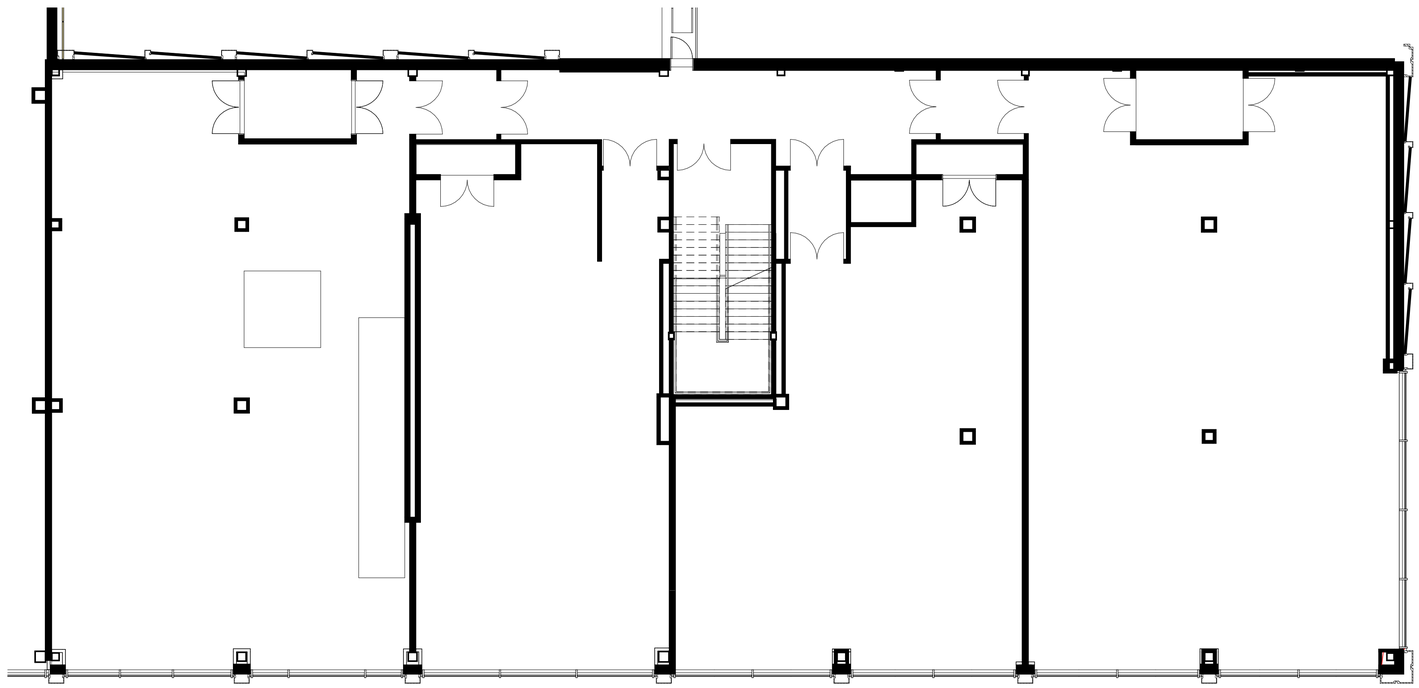

Existing First Floor Plan

1 : 100 @ A1

Rev:	Details:	Date:	Drn:	Chk:

Status:
For Tender

Client:
Barnsley Facilities Services

Project:
Barnsley Glassworks Imaging Unit
The Glass Works, Barnsley S70 1GW

Drawing:
Existing Plans
Existing

JTP
ARCHITECTS

JAMES TOTTY PARTNERSHIP LLP
CHARTERED ARCHITECTS

38 WILKINSON STREET
SHEFFIELD S10 2GB

Telephone : (0114) 2700208
Email : mail@jtp-architects.co.uk
Web : www.jtp-architects.co.uk

Date:	Drawn:	Project No:	
10/27/21	EP	15/1314	
Scale (@A1):	Checked:	Drawing No:	Rev:
1 : 100	LB	100	