NATIONAL HOME ENERGY RATING SCHEME
REGISTERED MEMBER

Beacon Council 2003-2004 Rethinking Construction

LITTLEFIELD LANE

123

REMOVE EXISTING CONCRETE KERB EDGING REPLACE WITH SQUARE TOP TYPE EF KERB EDGING TARMAC AREA TO BE LEVEL WITH BLOCK PAVING AT THIS POINT

NEW TARMAC TO BE LEVEL WITH TOPS OF EXISTING MANHOLE

NEW TARMAC TO HAVE NO GRADIENT OF MORE THAN 1 IN 21

RETAINING WALL WITH CHAINLINK FENCE ON TOP

EXISTING GRAVEL TO BE REPLACED WITH 150mm THICK SUB-BASE, 40mm THICK BINDER COURSE AND 20mm TARMAC SURFACE COURSE SHOWN CROSS HATCHED

NEW TARMAC TO BE LEVEL WITH TOPS OF EXISTING MANHOLES

NEW TARMAC TO BE LEVEL WITH CONCRETE AT THIS POINT

REMOVE COPING FROM TOP OF THIS EXISTING WALL AND ADD 4 COURSES OF BRICKWORK TO MAKE HIGHER BRICKWORK TO MATCH EXISTING ALSO EXTEND LENGTH OF WALL AS SHOWN HATCHED

EXISTING GATE IN CHAINLINK FENCE.

INCLUDE FOR REMOVING THE COPING ALONG TOP OF THIS EXISTING WALL AND ADDING 3 COURSES OF BRICKWORK TO MAKE HIGHER BRICKWORK TO MATCH EXISTING. NOTE - CHAINLINK FENCE IS FIXED TO TOP OF THIS WALL

ADD 2 NEW STEPS TO TOP OF EXISTING FLIGHT OF STEPS

EXISTING PLANTING

EXISTING PLANTING AREA TO BE REMOVED AND REPLACED WITH BLOCK PAVING TO MATCH EXISTING

EXISTING BLOCK PAVING

ROOM 1

KITCHEN

NEW UNDERGROUND DRAINAGE FROM SOIL STACKS

NEW UNDERGROUND DRAINAGE FROM FLOOR DRAIN

STORE

CARE SPACE

FEMALES

MALES

STORE

CLOAKS

LOBBY

LOBBY

CORRIDOR

ENTRANCE

OFFICE

MAIN HALL

EXISTING RAMP AND STEPS

NEW RAMP AND GULLY FROM MAIN BUILDING

NEW RAMP AND GULLY FROM NEW CLOAKS/WC'S BLOCK

EXISTING CONCRETE

EXISTING CONCRETE

CHAINLINK FENCE

RETAINING WALL WITH CHAINLINK FENCE ON TOP.

RETAINING WALL WITH CHAINLINK FENCE ON TOP.

INCLUDE FOR CREATING A GAP IN 2400MM HIGH WALL AND INSERTING NEW 1M WIDE GATE IN EXISTING CHAIN-LINK FENCE.

101.135
101.380
101.400
101.400
101.450
101.350
101.350
101.300
101.305
100.698
100.698
100.412
100.980
100.980
100.000
100.672
100.848
100.830
101.065
101.225
101.332
101.665
101.255
101.055
101.400

NEW 1.8M HIGH WROUGHT IRON GATE.

Fabrication of gates are to incorporate a framework of 40mm x 10mm flat bar with 16mm round bar. Installation of the gates to include 75mm x 75mm steel posts for pedestrian gates, anchored onto the pillars and bedded into concrete to a depth suitable to carry their weight. All frameworks to be galvanised and black powder coated. Hinges/bolts to be sprayed black on completion.

Care must be taken that, on completion, the gate opens and closes freely, is free of burrs or burrs and is secured to hinges and all weld joints are sealed, leaving no pockets for water to collect

1800
1100

RECEIVED
26 JAN 2011
CORPORATE MAIL ROOM

BARNSLEY
Metropolitan Borough Council

Property & Procurement

Jeremy Sykes
Head of Asset Management,
PO Box 687, Barnsley,
S70 9JN
Tel 01226 770770
Fax 01226 774399


PROJECT
KINGDOM HALL
LITTLEFIELD LANE
WOMBWELL

DRAWING
PROPOSED SITE PLAN


Drawn		Revision
ab		

Scale	Date
1: 50	DEC 10


Project Code	Drawing No.
SS 847A	05

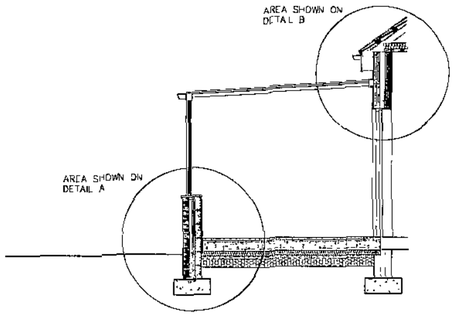


SECTION THROUGH CONSERVATORY – Scale 1:50

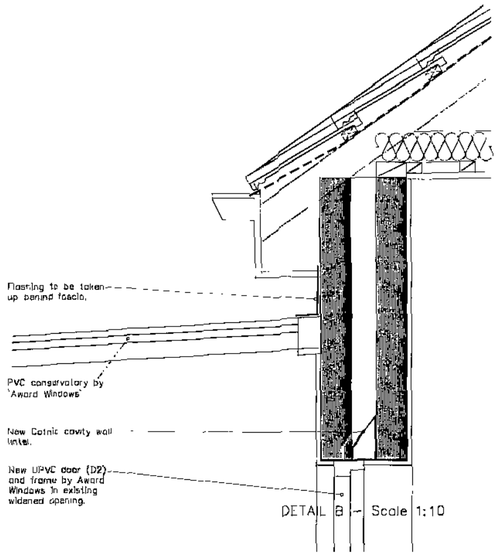


DETAIL B – Scale 1:10

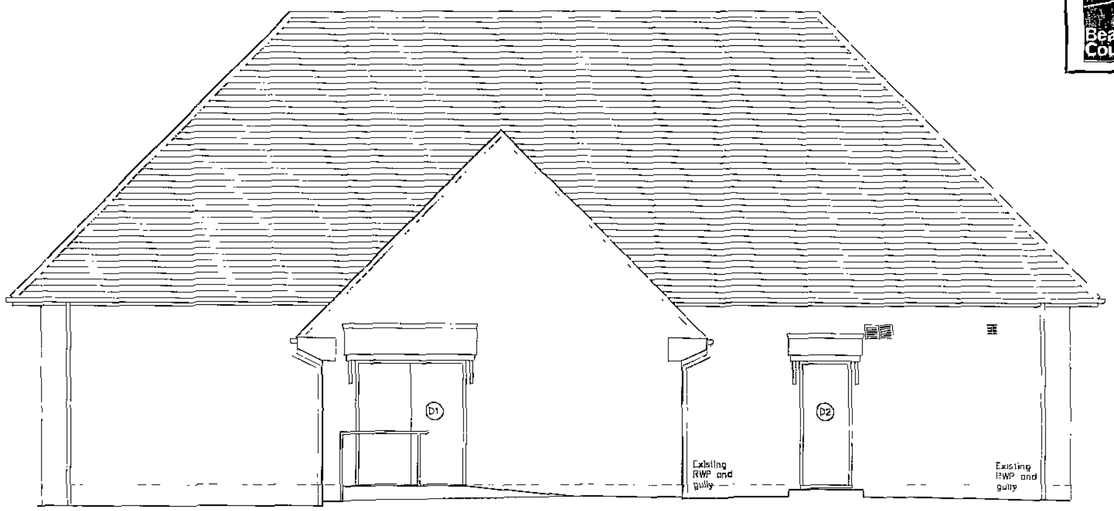


EXISITNG ELEVATION – Scale 1:50

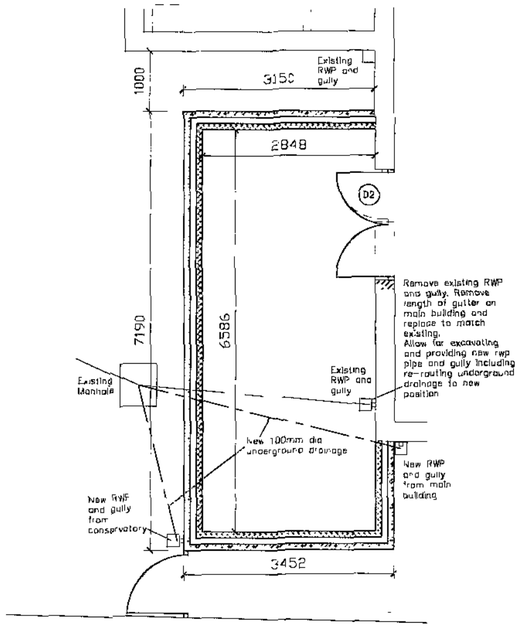


PLAN OF CONSERVATORY – Scale 1:50

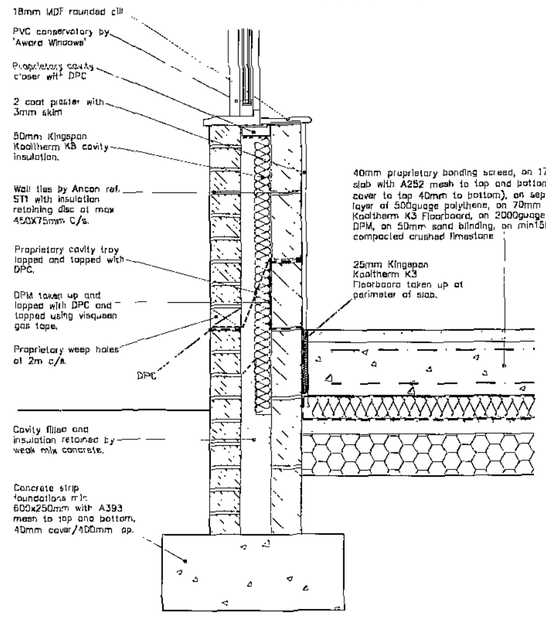

DETAIL A – Scale 1:10

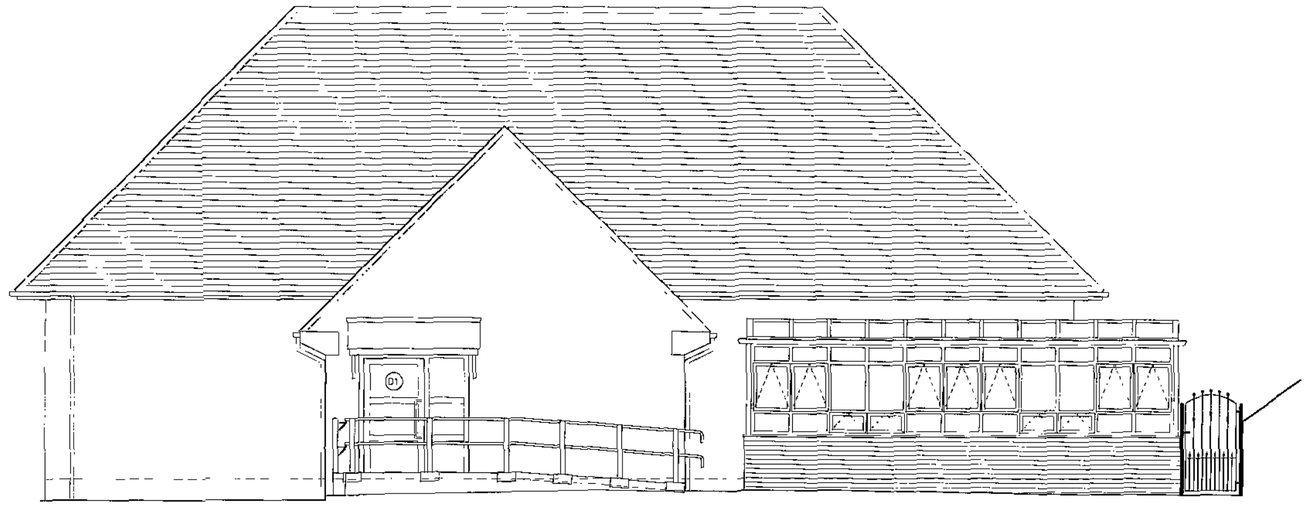

PROPOSED ELEVATION – Scale 1:50

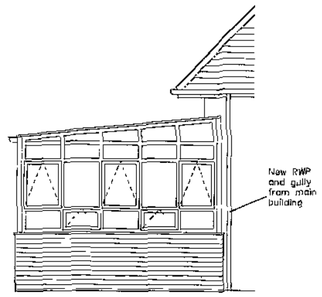

PROPOSED SIDE ELEVATION – Scale 1:50

RECEIVED 16 JAN 2011 CORPORATE

NATIONAL HOME ENERGY RATING SCHEME REGISTERED MEMBER

Beacon Council 2003-2004 Rethinking Construction

BARNSLEY Metropolitan Borough Council

Property & Procurement
Jeremy Sykes
Head of Asset Management,
PO Box 687, Barnsley,
S70 9JN
Tel 01226 775775
Fax 01226 774599


PROJECT
KINGDOM HALL
LITTLEFIELD LANE
WOMBWELL

DRAWING
NEW CONSERVATORY EXTENSION


Drawn		Revision
ab		

Scale	Date
1: 50	Dec 10


Project Code	Drawing No.
SS 847A	09

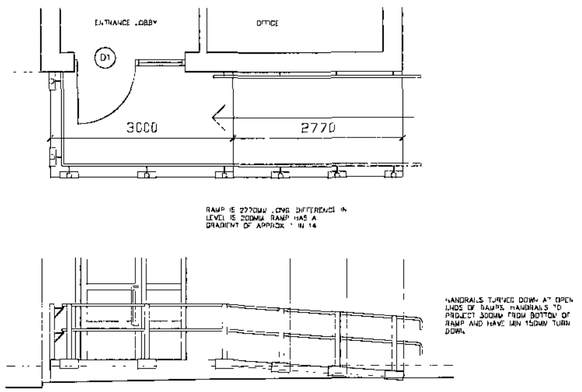

RAMP TO MAIN ENTRANCE

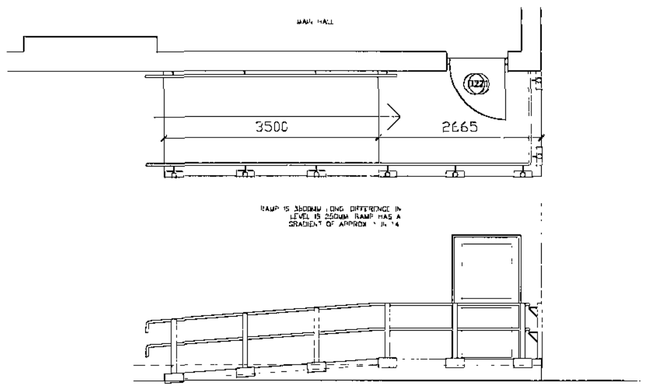

RAMP TO MAIN NEW DOOR IN MAIN HALL

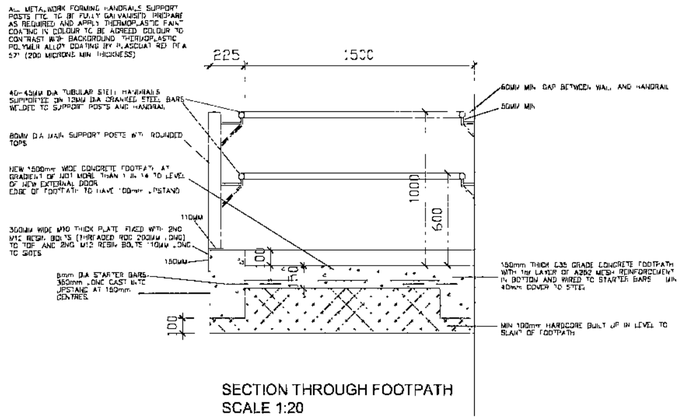

SECTION THROUGH FOOTPATH
SCALE 1:20

RECEIVED
25 JAN 2011
BUILDING CONTROL

BARNSLEY
Metropoliton Borough Council
Property & Procurement
Jeremy Sykes,
Head of Asset Management,
PO Box 687, Barnsley,
S70 9JN.
Tel 01226 770770
Fax 01226 774388

PROJECT
KINGDOM HALL
LITTLEFIELD LANE
WOMBWELL


DRAWING
RAMPS 1

Drawn		Revision
ab		


Scale	Date
1:50	Dec 2010

Project Code	Drawing No.
SS 847A	10


NATIONAL HOME ENERGY RATING SCHEME
REGISTERED MEMBER
Beacon Council
2003-2004
Rethinking Construction

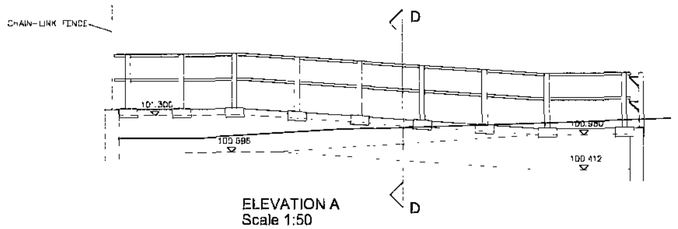


ELEVATION A
Scale 1:50

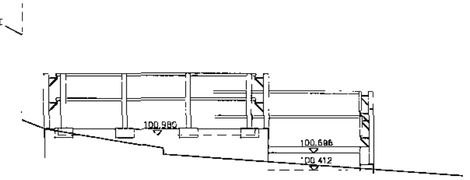


ELEVATION B
Scale 1:50

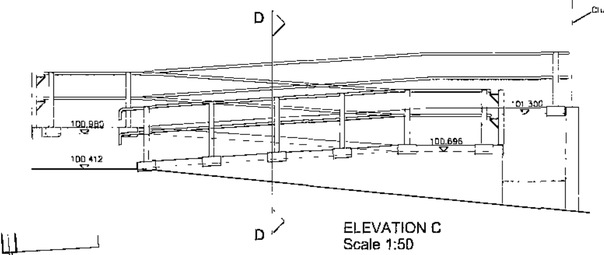

ELEVATION C
Scale 1:50

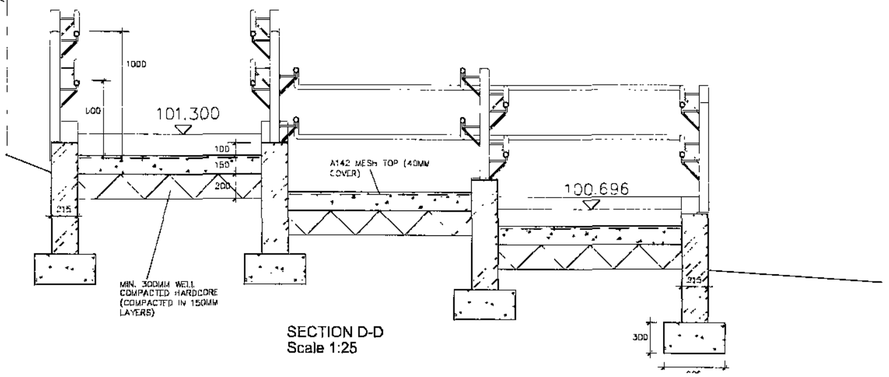

SECTION D-D
Scale 1:25

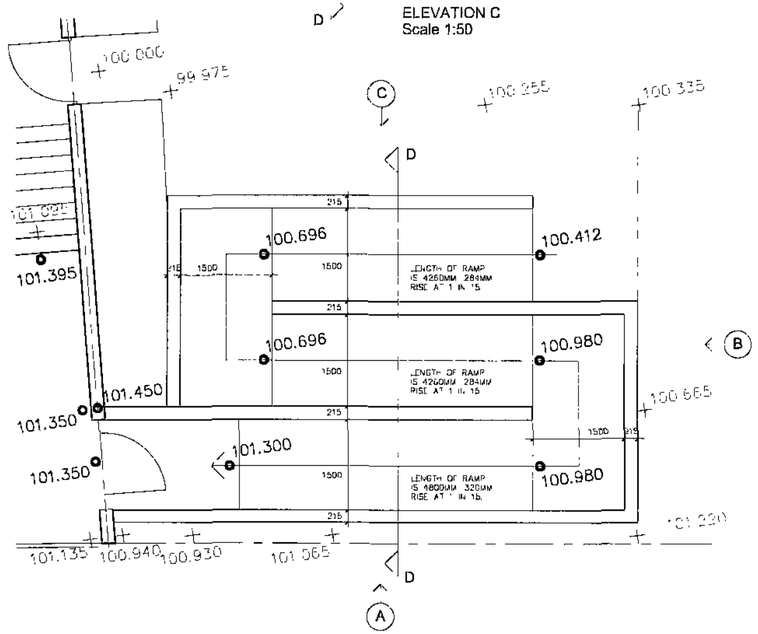

PLAN SHOWING NEW RAMP FROM CAR PARK
Scale 1:50

NOTES
1 BRICKS TO BE FL QUALITY FACING BRICKS WITH W.A. < 7.0%
2 MORTAR GRADE (i) TO BS 5628
3 WALLS TO BE FOUNDED ON NATURAL GROUND WITH SAFE GBP < 100KN/M2.
4 FOOTING TO BE GEN1 TO BS 8500
5 RAMP CONCRETE TO BE FAV1 TO BS 8500

A REVISED 25 JAN 2011

NATIONAL HOME ENERGY RATING SCHEME
REGISTERED MEMBER

Beacon Council 2003-2004 Rethinking Construction

BARNSLEY
Metropolitan Borough Council

Property & Procurement
Jeremy Sykes,
Head of Asset Management,
PO Box 687, Barnsley,
S70 9JN.
Tel 01226 770770
Fax 01226 774389

PROJECT
KINGDOM HALL
LITTLEFIELD LANE
WOMBWELL

DRAWING
RAMPS 2

Drawn		Revision
ab		

Scale	Date
1:50	Jan 2011

Project Code	Drawing No.
SS 847A	11