
Do not scale from drawing
Dimensions are to be
checked on site
If in doubt please ask

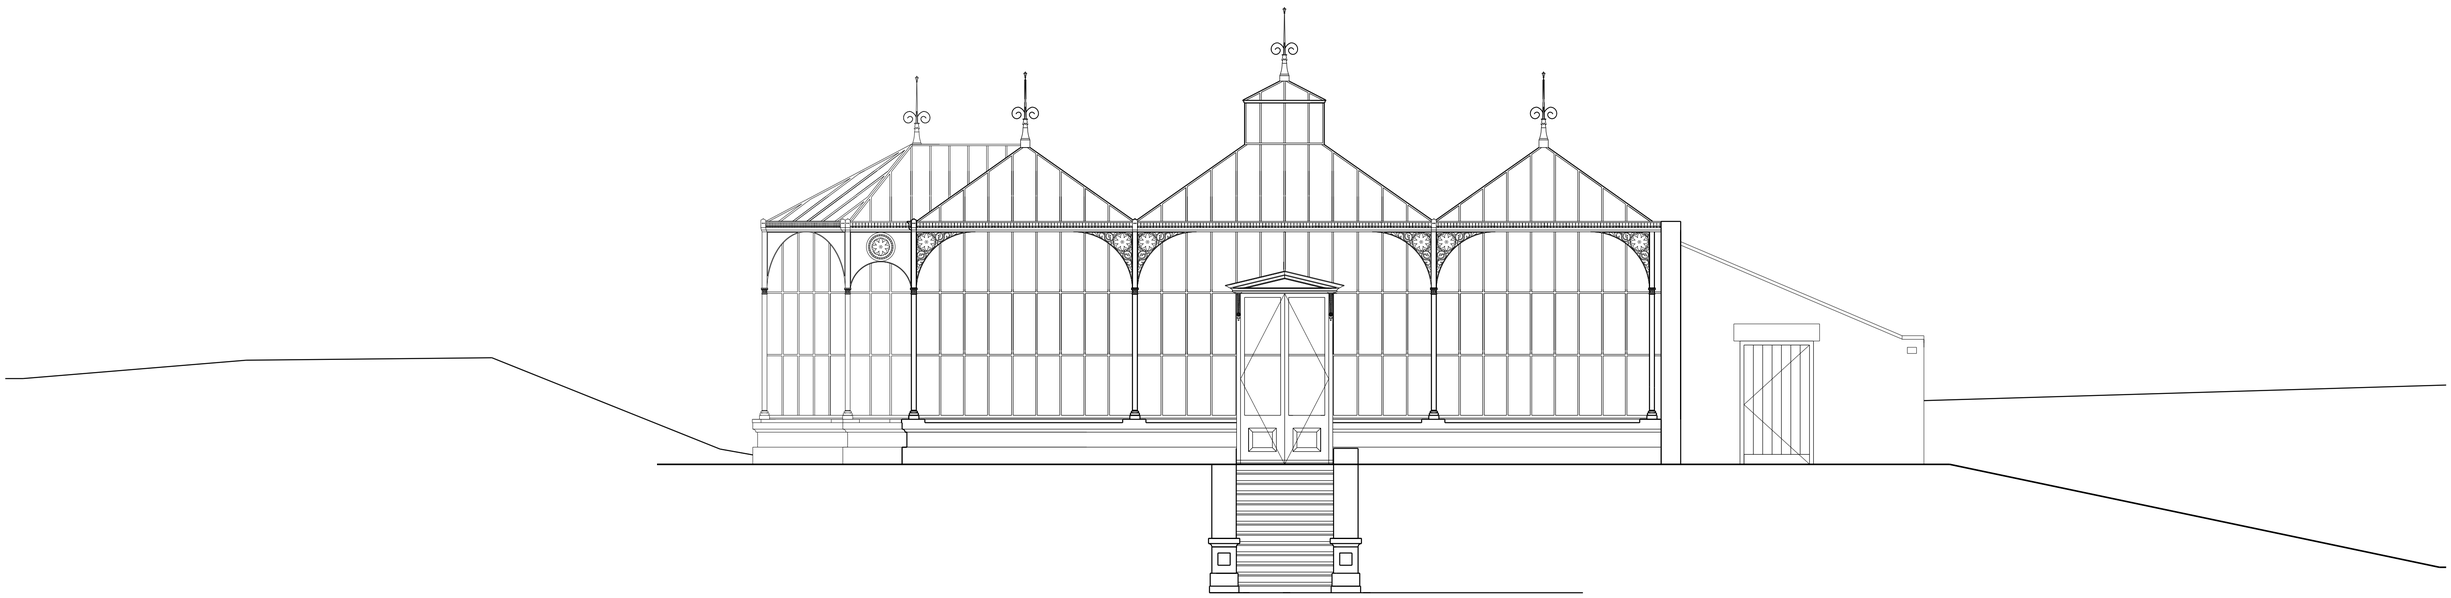

Wentworth Castle
Conservatory

EXISTING
North East Elevation

–

Drwg. No: **7090 (02)002** Rev: –

Date : June 2010 Scale: 1:50 @A1 Checked by : –

buttress fuller alsop williams · architects

31-33 Princess Street, Manchester, M2 4BF · telephone + 44 (0)161 236 3303
fax + 44(0)161 236 3603 · web site www.bfaw.co.uk · email contact@bfaw.co.uk
Buttress Fuller Alsop Williams Ltd is Registered in England and Wales: 5363573

STAGE C