



PROPOSED REAR ELEVATION
SCALE 1:100

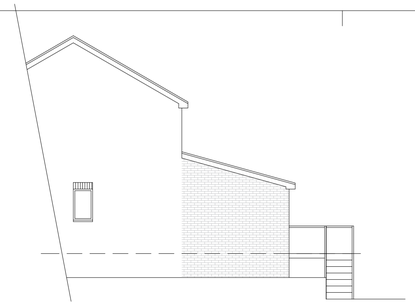

PROPOSED SIDE ELEVATION
SCALE 1:100

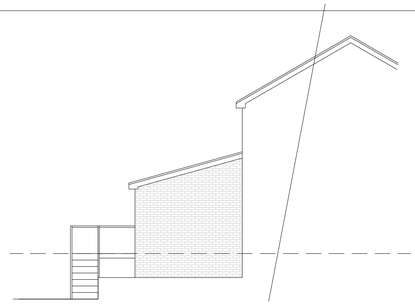

PROPOSED SIDE ELEVATION
SCALE 1:100




EXISTING REAR ELEVATION
SCALE 1:100



EXISTING SIDE ELEVATION
SCALE 1:100




EXISTING SIDE ELEVATION
SCALE 1:100

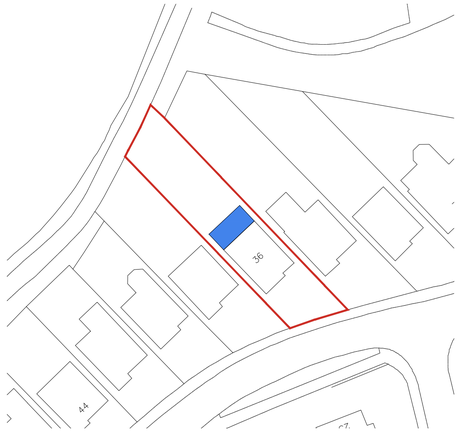


SITE PLAN
SCALE 1:500



LOCATION PLAN
SCALE 1:1250

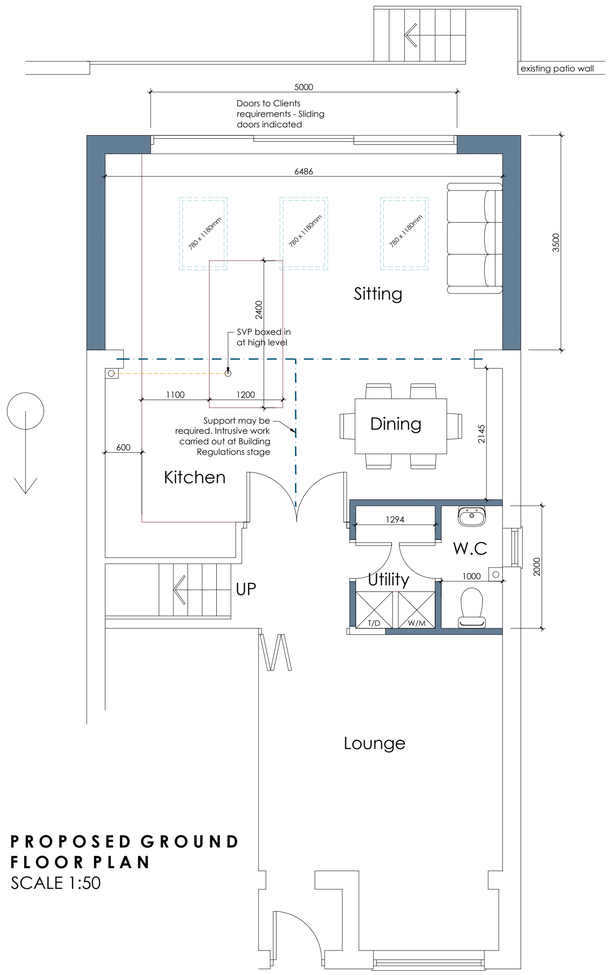

PROPOSED GROUND FLOOR PLAN
SCALE 1:50

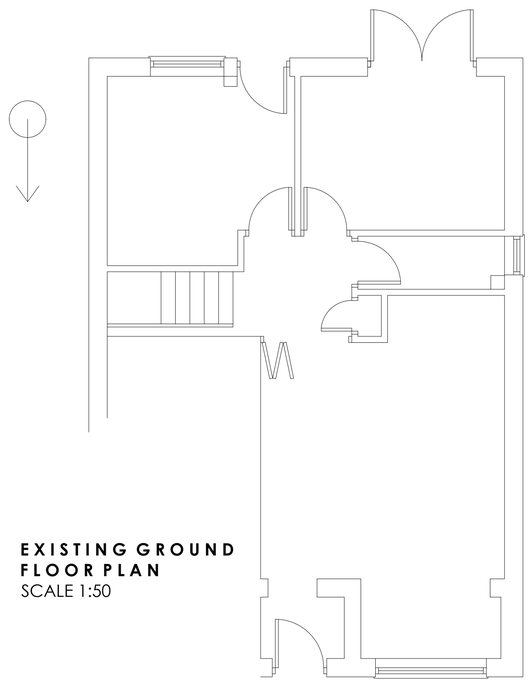

EXISTING GROUND FLOOR PLAN
SCALE 1:50

White Agus PARTNERSHIP

OFFICE ONE,
34 VICTORIA ROAD,
BARNSLEY,
S70 2BU

Phone: 01226 208482
Email: info@whiteaguspartnership.co.uk
Web: www.whiteaguspartnership.co.uk

ARCHITECTURAL SERVICES

Project. PROPOSED EXTENSION AT 36 RAINTON GROVE BARNSLEY. S75 2QZ	Client. MR R. KINGSTON
Drawing Title. PLANS & ELEVATIONS	Date. JULY 2019 / Scale. 1:50 @ A1 Ref. 19-060 / Dwg. No. 01 / Rev. B

Date	Suffix	Description	Date	Suffix	Description
23/07/2019	A	REVISED TO CLIENTS REQUIREMENTS			
14/10/2019	B	REVISED FOR PLANNING			