
DLA DESIGN

REVISIONS

A	04/12/18	ML	APH
SCHEDULE OF WORKS REFERENCES ADDED IN LINE WITH PARAGON COMMENTS.			
B	07/01/19	ML	APH
SHOPFRONT ENTRANCE REVERTED TO SLIDING DOORS IN LINE WITH TENANT COMMENTS.			
C	11/01/19	ML	APH
ISSUED FOR PLANNING.			
D	17/01/19	ML	APH
ENTRANCE WORKS UPDATED IN LINE WITH TENANT COMMENTS.			

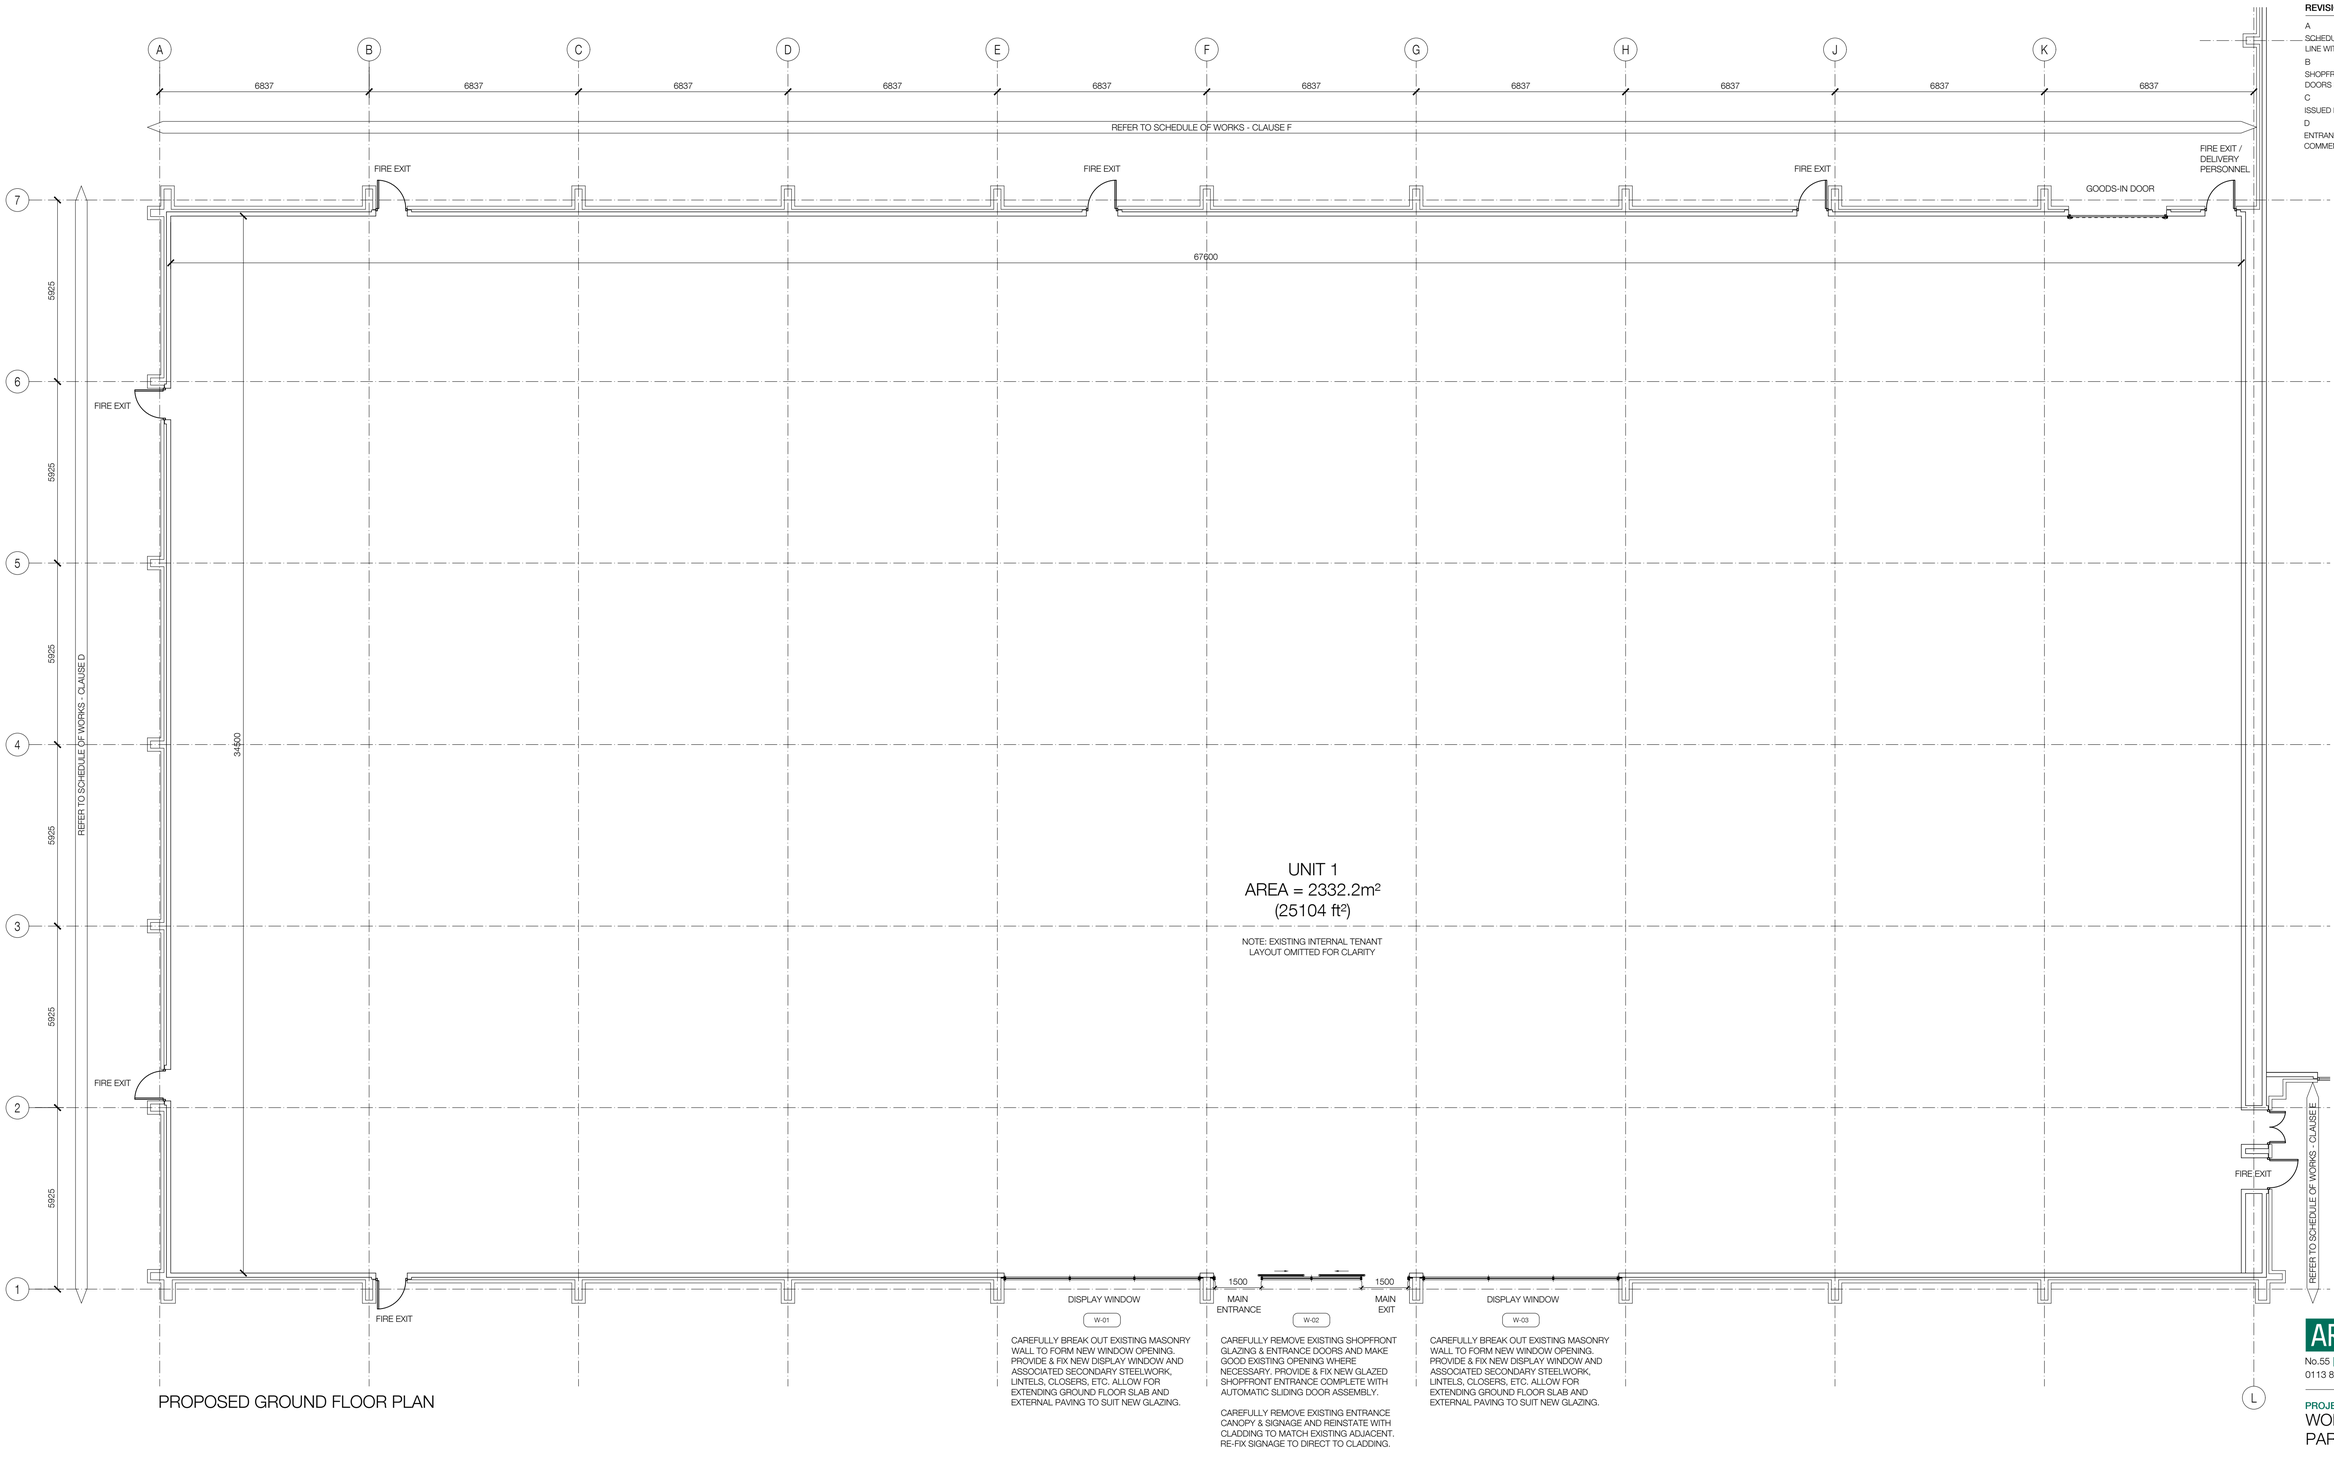

CAREFULLY BREAK OUT EXISTING MASONRY WALL TO FORM NEW WINDOW OPENING. PROVIDE & FIX NEW DISPLAY WINDOW AND ASSOCIATED SECONDARY STEELWORK, LINTELS, CLOSERS, ETC. ALLOW FOR EXTENDING GROUND FLOOR SLAB AND EXTERNAL PAVING TO SUIT NEW GLAZING.

CAREFULLY REMOVE EXISTING SHOPFRONT GLAZING & ENTRANCE DOORS AND MAKE GOOD EXISTING OPENING WHERE NECESSARY. PROVIDE & FIX NEW GLAZED SHOPFRONT ENTRANCE COMPLETE WITH AUTOMATIC SLIDING DOOR ASSEMBLY.

CAREFULLY REMOVE EXISTING ENTRANCE CANOPY & SIGNAGE AND REINSTATE WITH CLADDING TO MATCH EXISTING ADJACENT. RE-FIX SIGNAGE TO DIRECT TO CLADDING.

CAREFULLY BREAK OUT EXISTING MASONRY WALL TO FORM NEW WINDOW OPENING. PROVIDE & FIX NEW DISPLAY WINDOW AND ASSOCIATED SECONDARY STEELWORK, LINTELS, CLOSERS, ETC. ALLOW FOR EXTENDING GROUND FLOOR SLAB AND EXTERNAL PAVING TO SUIT NEW GLAZING.

PROPOSED GROUND FLOOR PLAN

0 1 2 3 4 5 8 10 12 16

ARCHITECTURE

No.55 | St Pauls Street | Leeds | LS1 2TE
0113 887 3100 www.dla-design.co.uk

PROJECT
WOMBWELL LANE RETAIL PARK, BARNSLEY (UNIT 1)

TITLE
PROPOSED GROUND FLOOR PLAN

SCALE 1:100 @ A1
DATE 04/12/18
DRAWN ML
REVIEWED APH
DRAWING NO 2015-295/210
REVISION D
FILE PATH T:\2015\2015-295\CAD\05-Autocad\Dwgs\210
STATUS For Planning