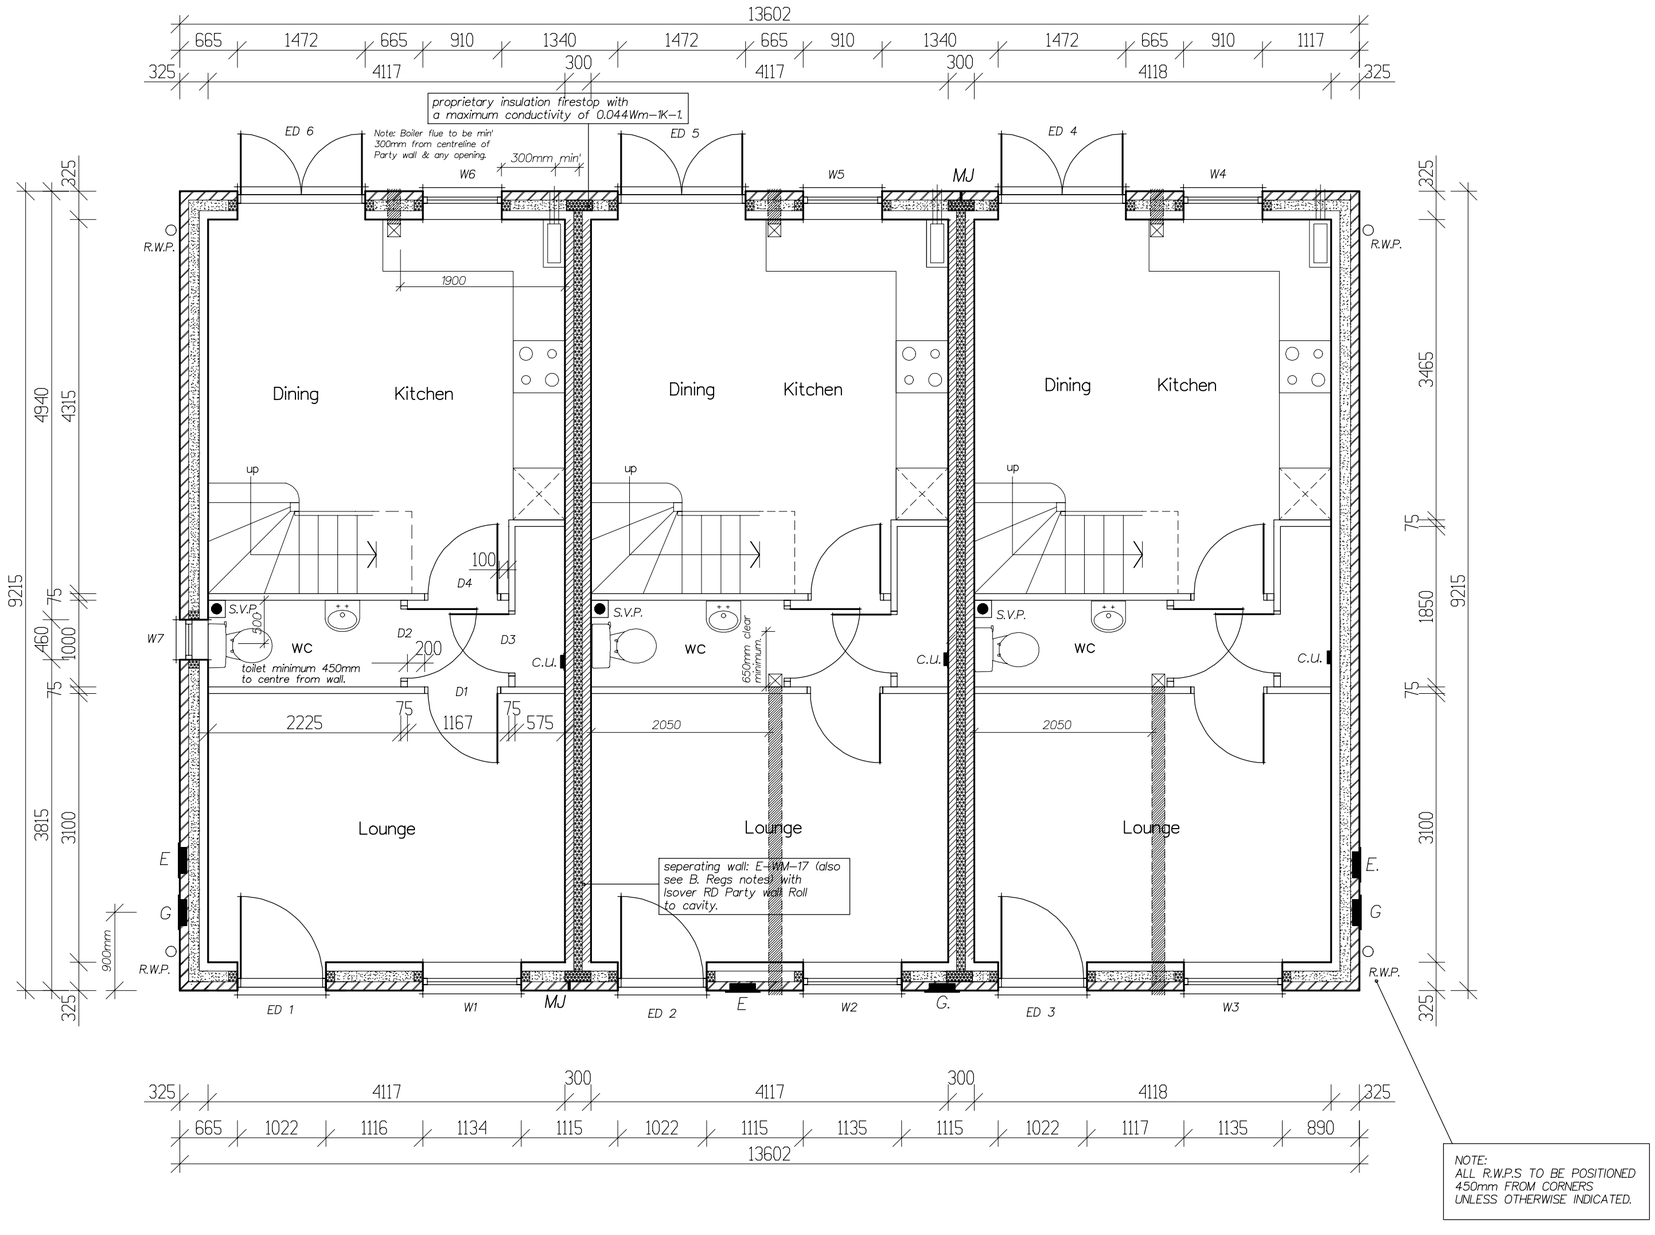


REV D: 08/07/20: PORCHES REMOVED.
REV C: 16/01/20: W.C. EXTRACT FANS ADDED.
REV B: 14/01/20: AMENDED TO 3 BLOCK.
REV A: 11/12/19: GENERAL AMENDMENTS.

Arncliffe
ARNCLIFFE HOMES LIMITED
Arncliffe House, Bramley Grange,
Thorner, Leeds LS14 3DW.
Tel: 0113 237 5900 Fax: 0113 265 4458

Proposed Residential Development

HALIFAX ROAD,

THURGOLAND.

BIRCH (765)

GROUND FLOOR PLAN

SCALE 1:50

DATE 11/12/2019 DRAWN IanDi

DRG. No. 292/BI/1 REV. D.