
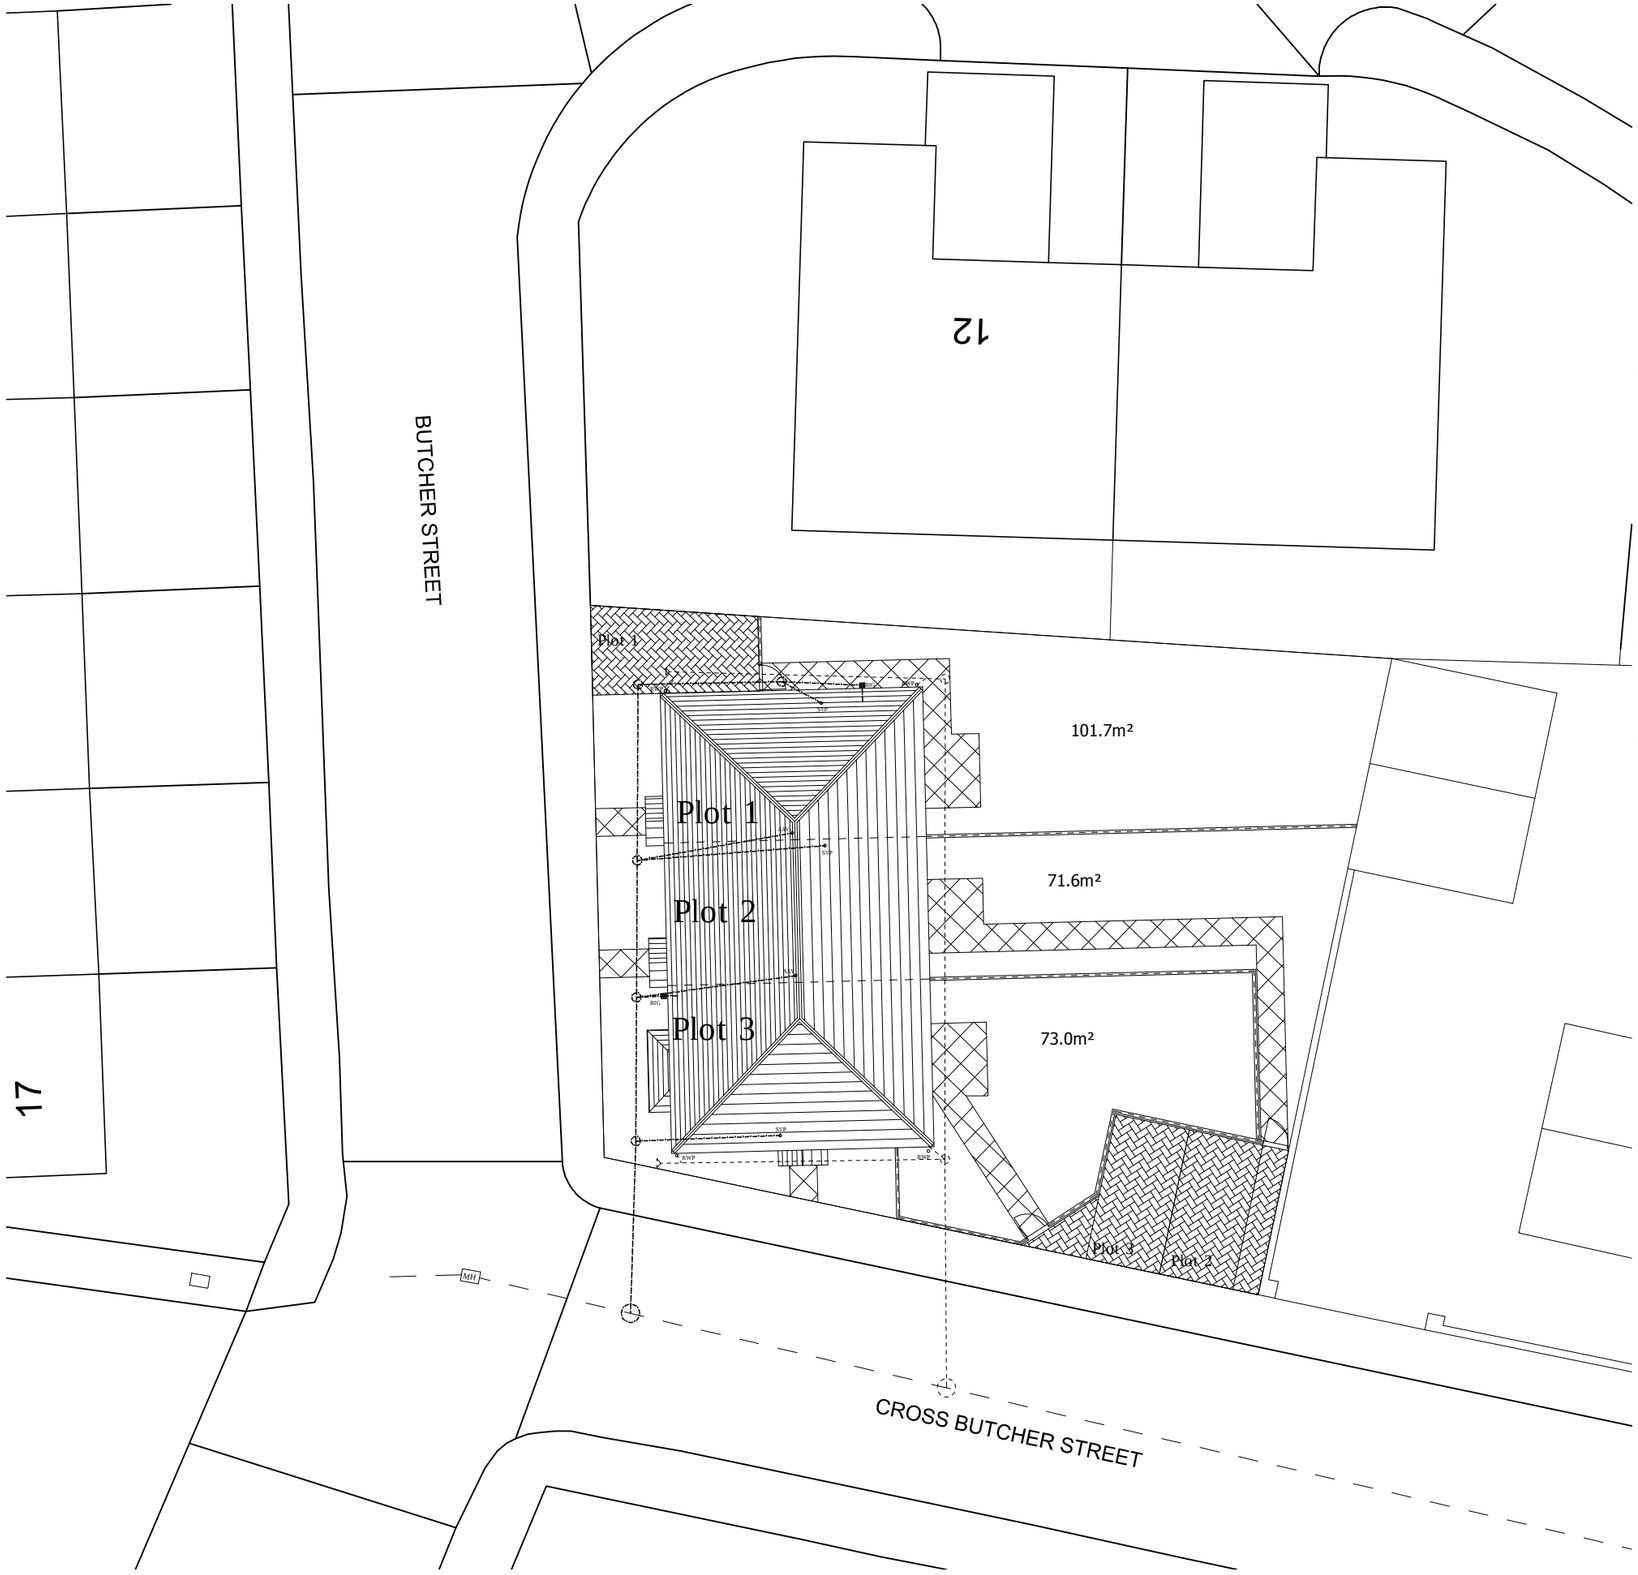


Site Plan
1:200

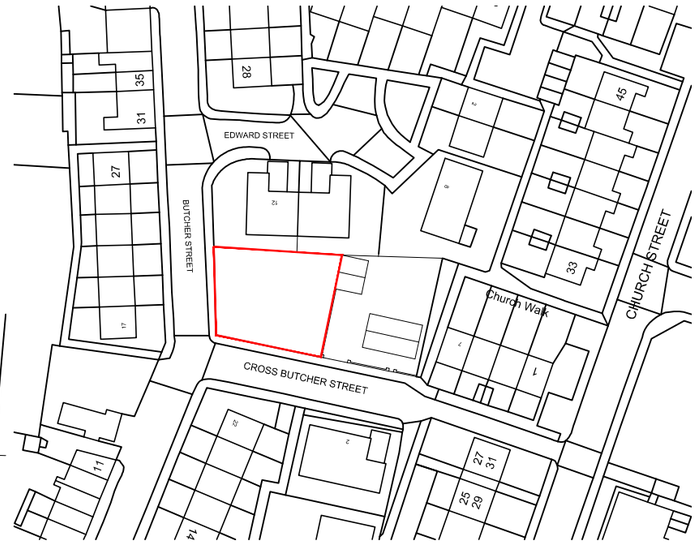

Site Location Plan
1:1250

KEY

- 1.8m hight fence
- Block paving or similar permeable paving
- Concrete paving slabs
- Foul water drainage
- Surface water drainage

NOTE
All dimensions to be checked on site and any discrepancies to be notified prior to the commencement of work

Do not scale from this drawing

If in doubt ask

© arch-e-tech design limited

Rev	Revision Notes	date	initial
A	Designed revised	07/03/13	CF

arch-e-tech design ltd
Butterthwaite House
Jumble Lane
Ecclesfield
Sheffield, S35 9XJ
Tel: 0114 2451021 Email: admin@archetech.co.uk

client: ALS Building

job title: 3 NO 3 BED DWELLINGS
BUTCHER STREET/
CROSS BUTCHER STREET
THURNSCOE

drg title: PROPOSED SITE
AND LOCATION PLAN

date	DEC 2012	drawn	CF
scale	1:200, 1:1250	sheet	A3
drg no	1253/03	rev	A