




NORTH ELEVATION

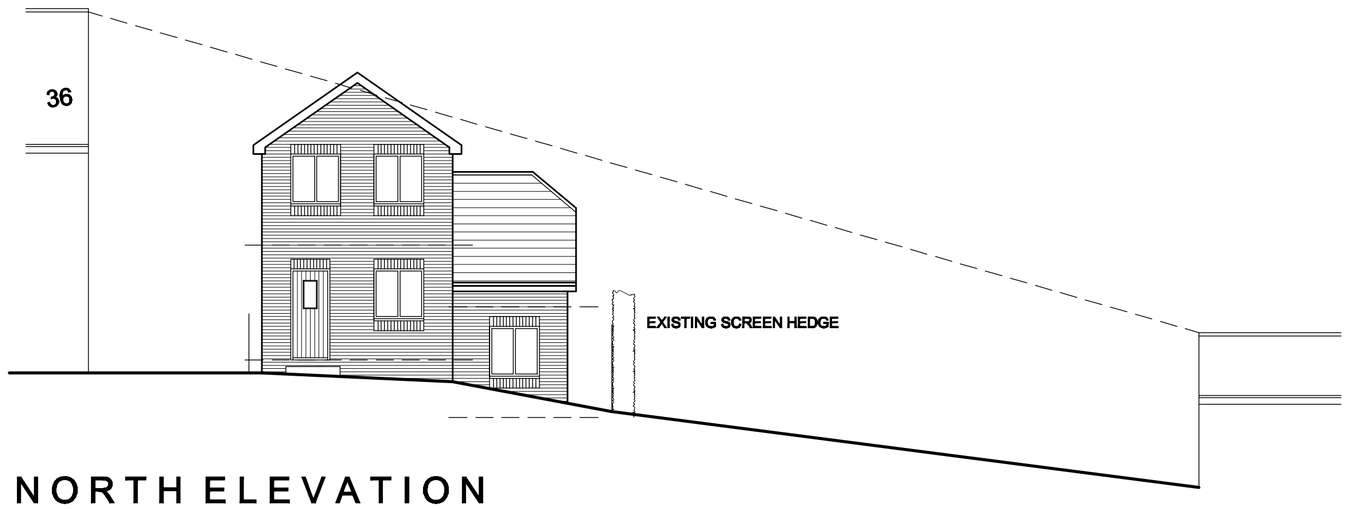


WEST ELEVATION

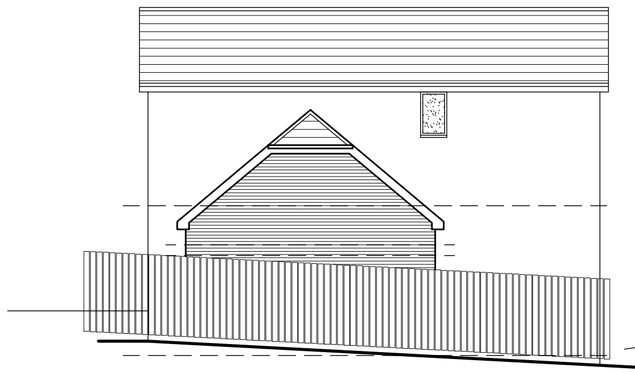

SOUTH ELEVATION

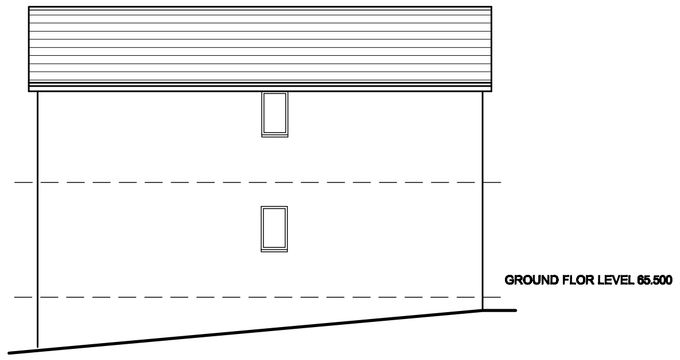


EAST ELEVATION

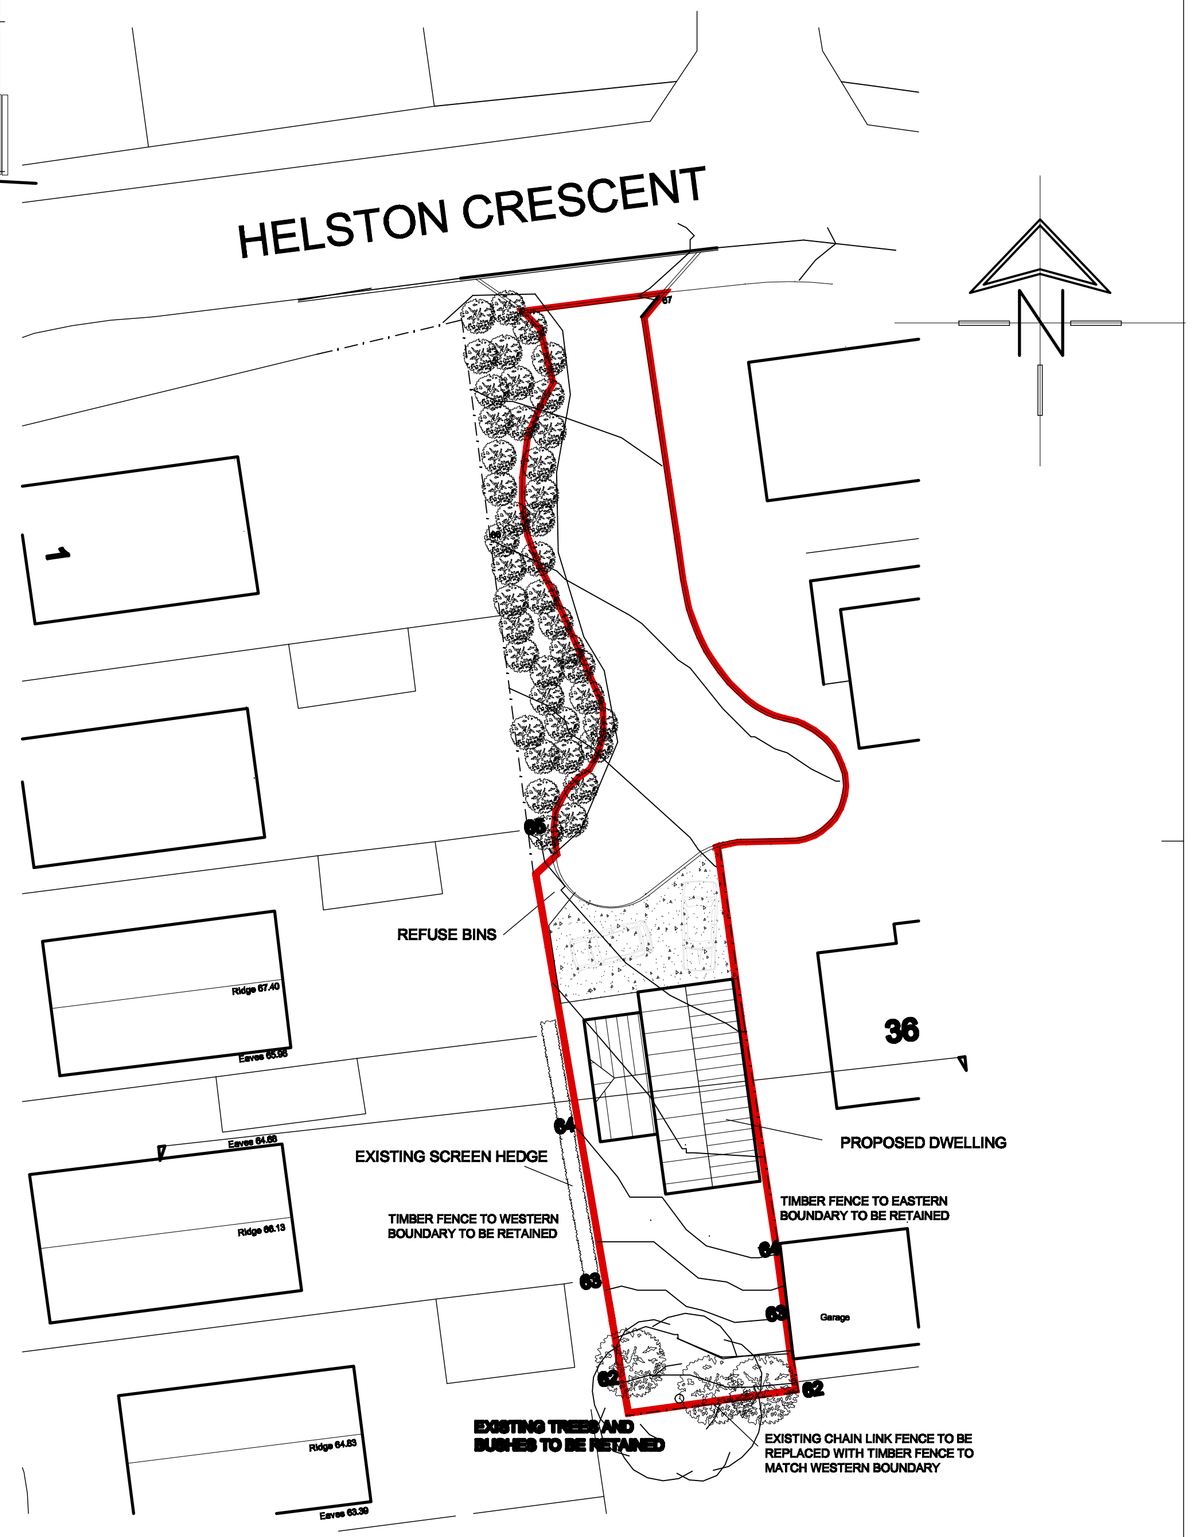


LOCATION PLAN

SCALE 1:200

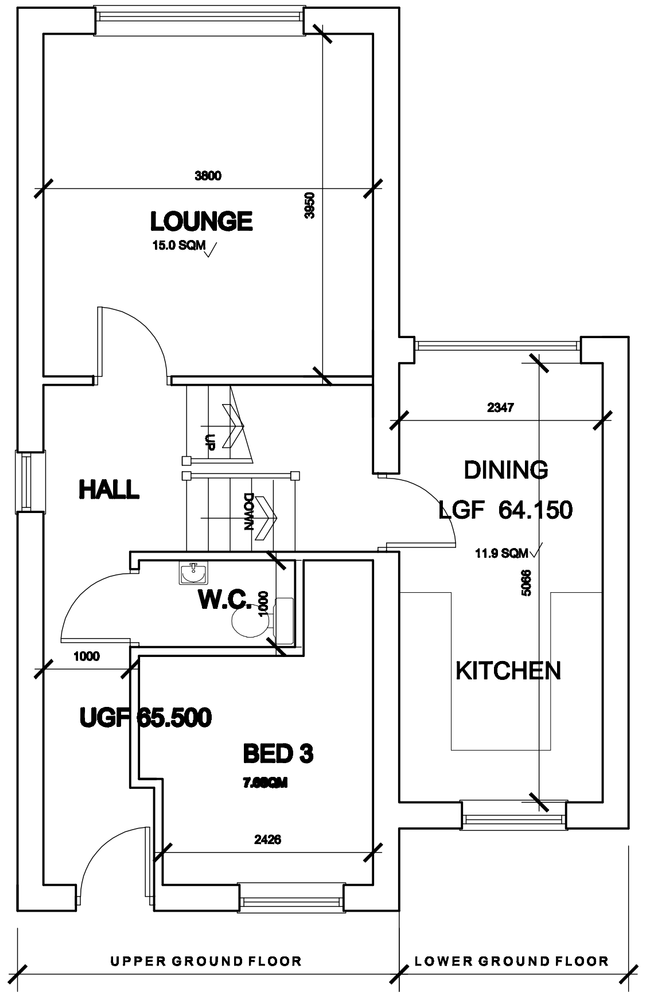

GROUND FLOOR PLAN

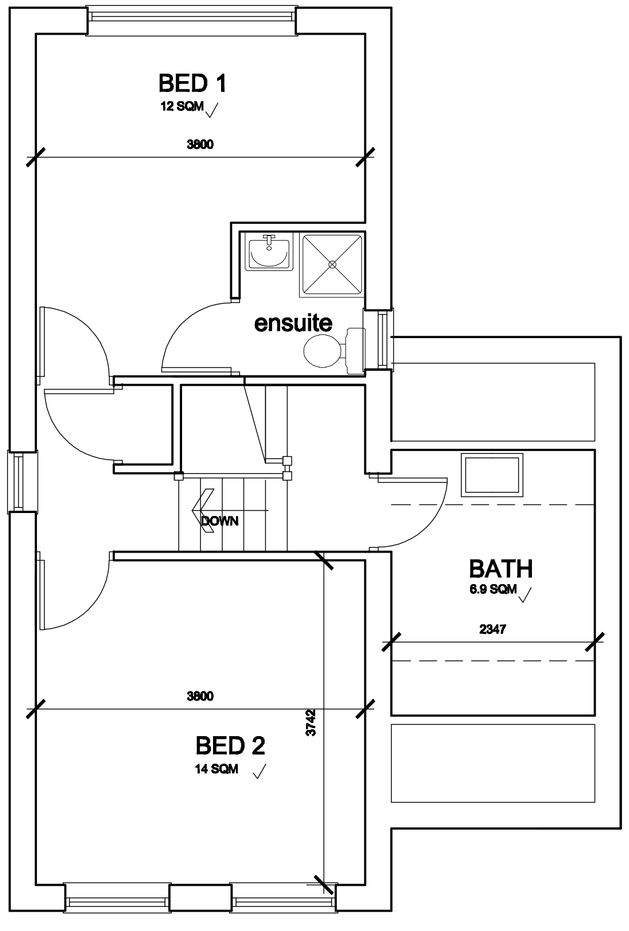

FIRST FLOOR PLAN

White Agus Partnership	PROVIDENCE VILLA, 42 SACKVILLE STREET, BARNSLEY. S70 2DB Phone: 01226 206482 Fax: 01226 283030 Email: info@whiteaguspartnership.co.uk Web: www.whiteaguspartnership.co.uk SURVEYORS AND BUILDING DESIGN CONSULTANTS
Project. PROPOSED DWELLING ON LAND AT HELSTON CRRESCENT MONK BRETTON, BARNSLEY	Client. WALKER BUILDERS
Drawing Title. PLANS AND ELEVATIONS	Date. AUGUST 2012 Scale. 1:50 & 1:100 @ A1 Ref. 12-045 Dwg. No. 01 Rev. B

Date		Suffix	Description	Date		Suffix	Description
09-10-12	A		BOUNDARY DETAILS REVISED				
16-10-12	B		RED LINE REVISED				