


Proposed Ground Floor

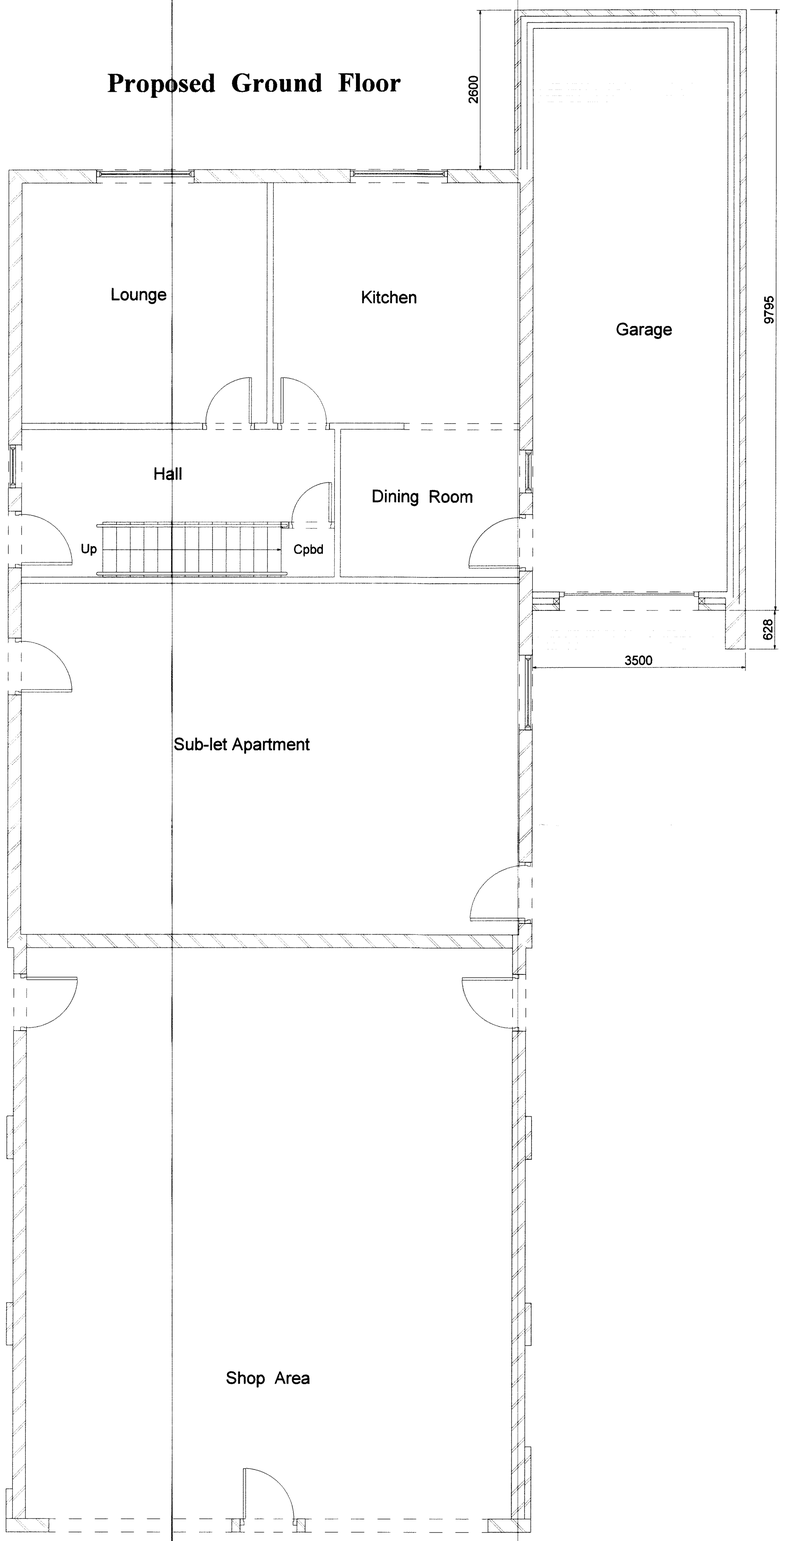

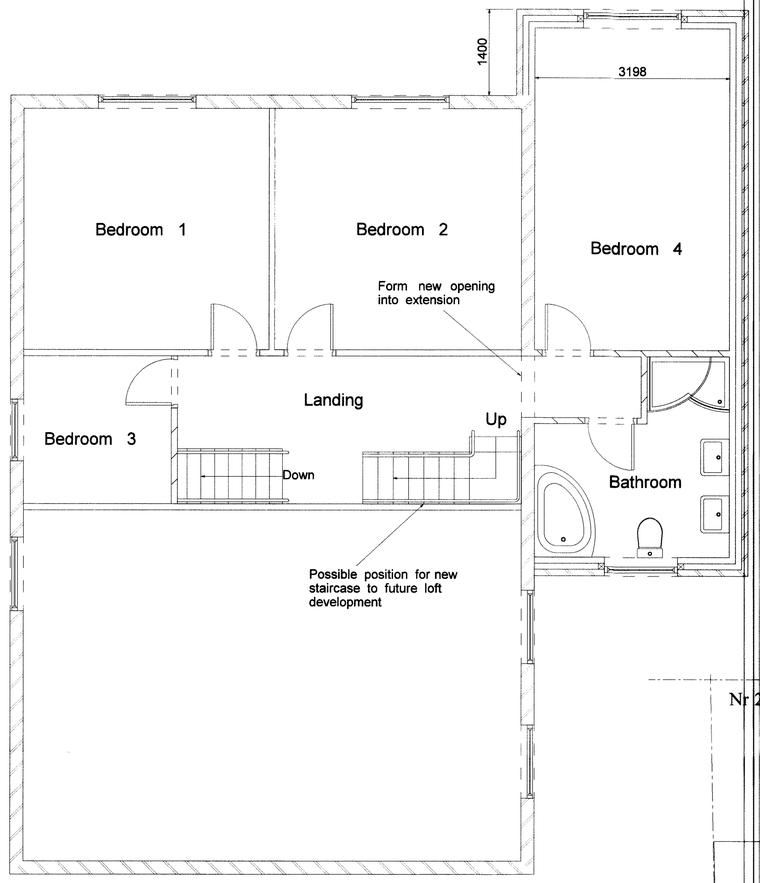

Proposed First Floor

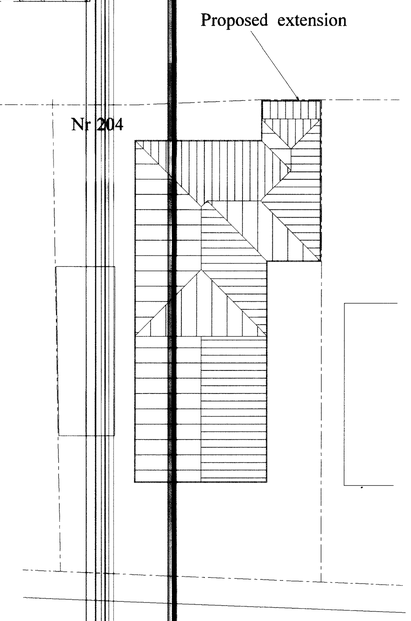

Site Plan
Scale 1:200

Notes

BMBC
CORPORATE MAIL ROOM
19 NOV 2012
Received by:
ORIGINAL COPY

PAUL GLOVER
DESIGN SERVICES

Glover Building Management

Project
Two Storey Side Extension
204 Pontefract Rd
Cundy Cross
Barnsley S71 5QP

Drawing Title
Planning Proposal
Proposed Floor Plans

Client
Mr & Mrs Henry

Drawing No.
PG 133 Rev A

Date	Scale
October 2012	1:50
Drawn by	Checked by
P Glover	PG

Page Size - A1 — 3000 mm

6 Beaulieu Close, Mapplewell, Barnsley
Tel 01226 387491/07730 258347